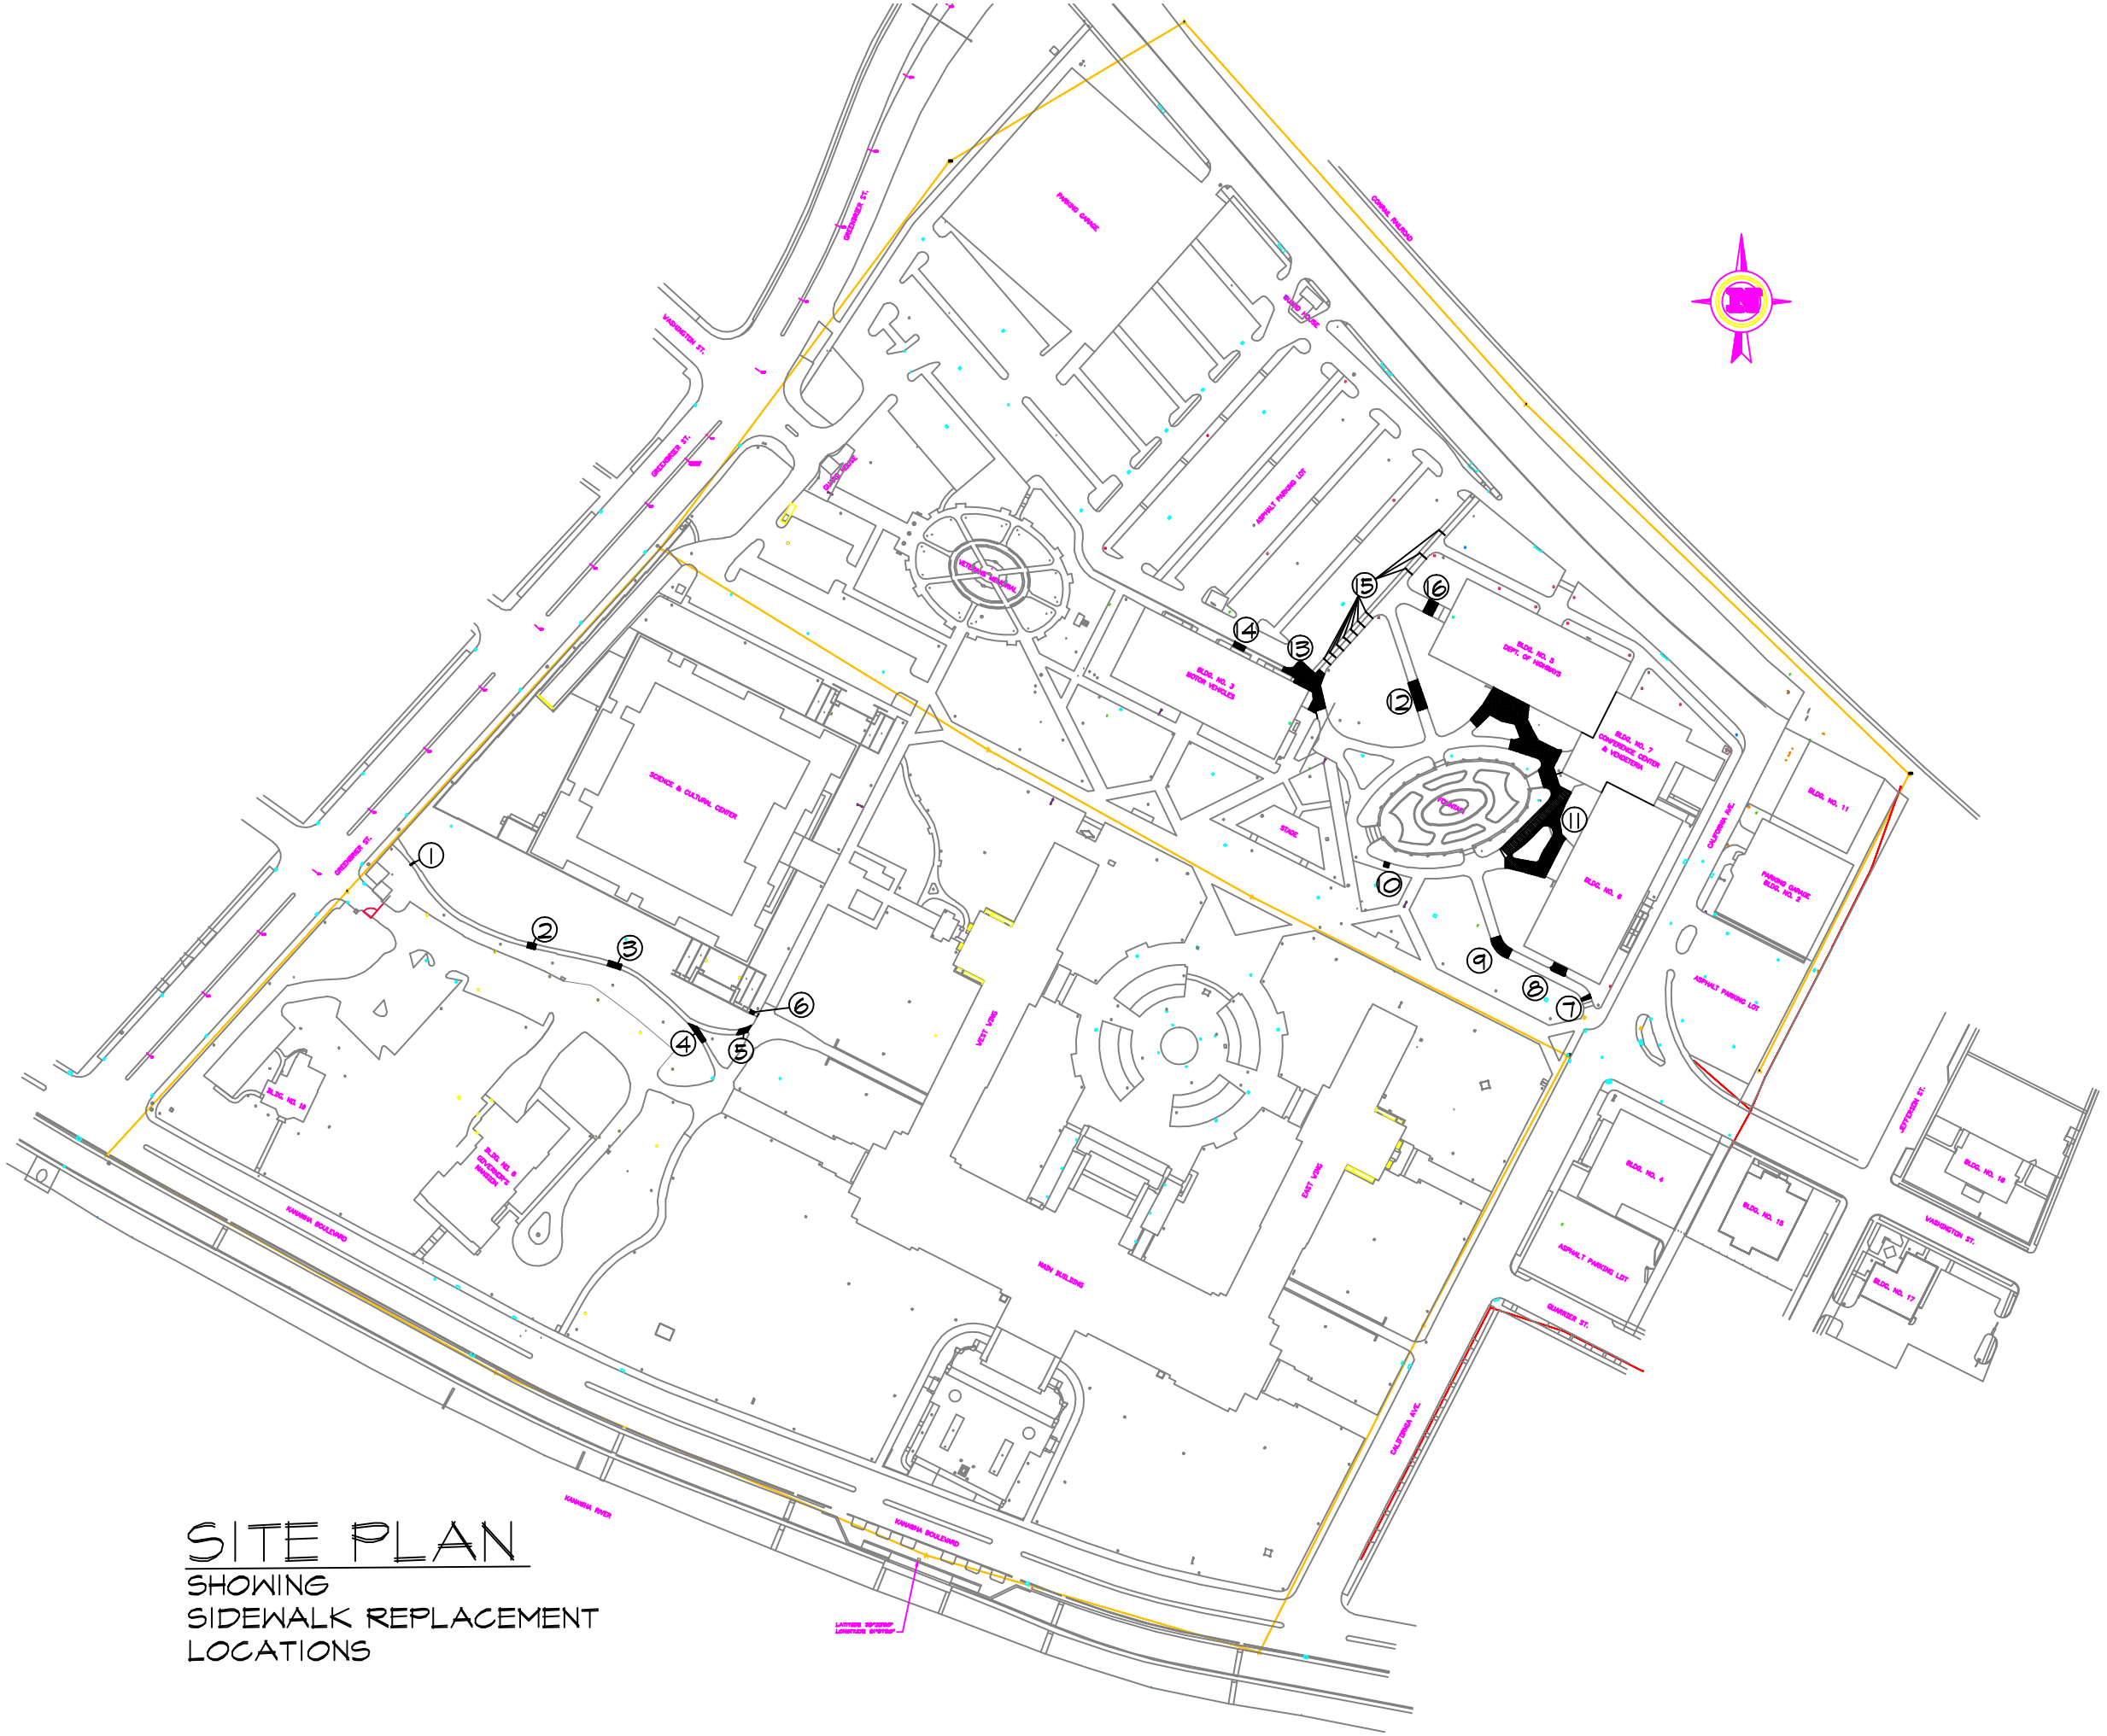

SITE PLAN

SHOWING
SIDEWALK REPLACEMENT
LOCATIONS