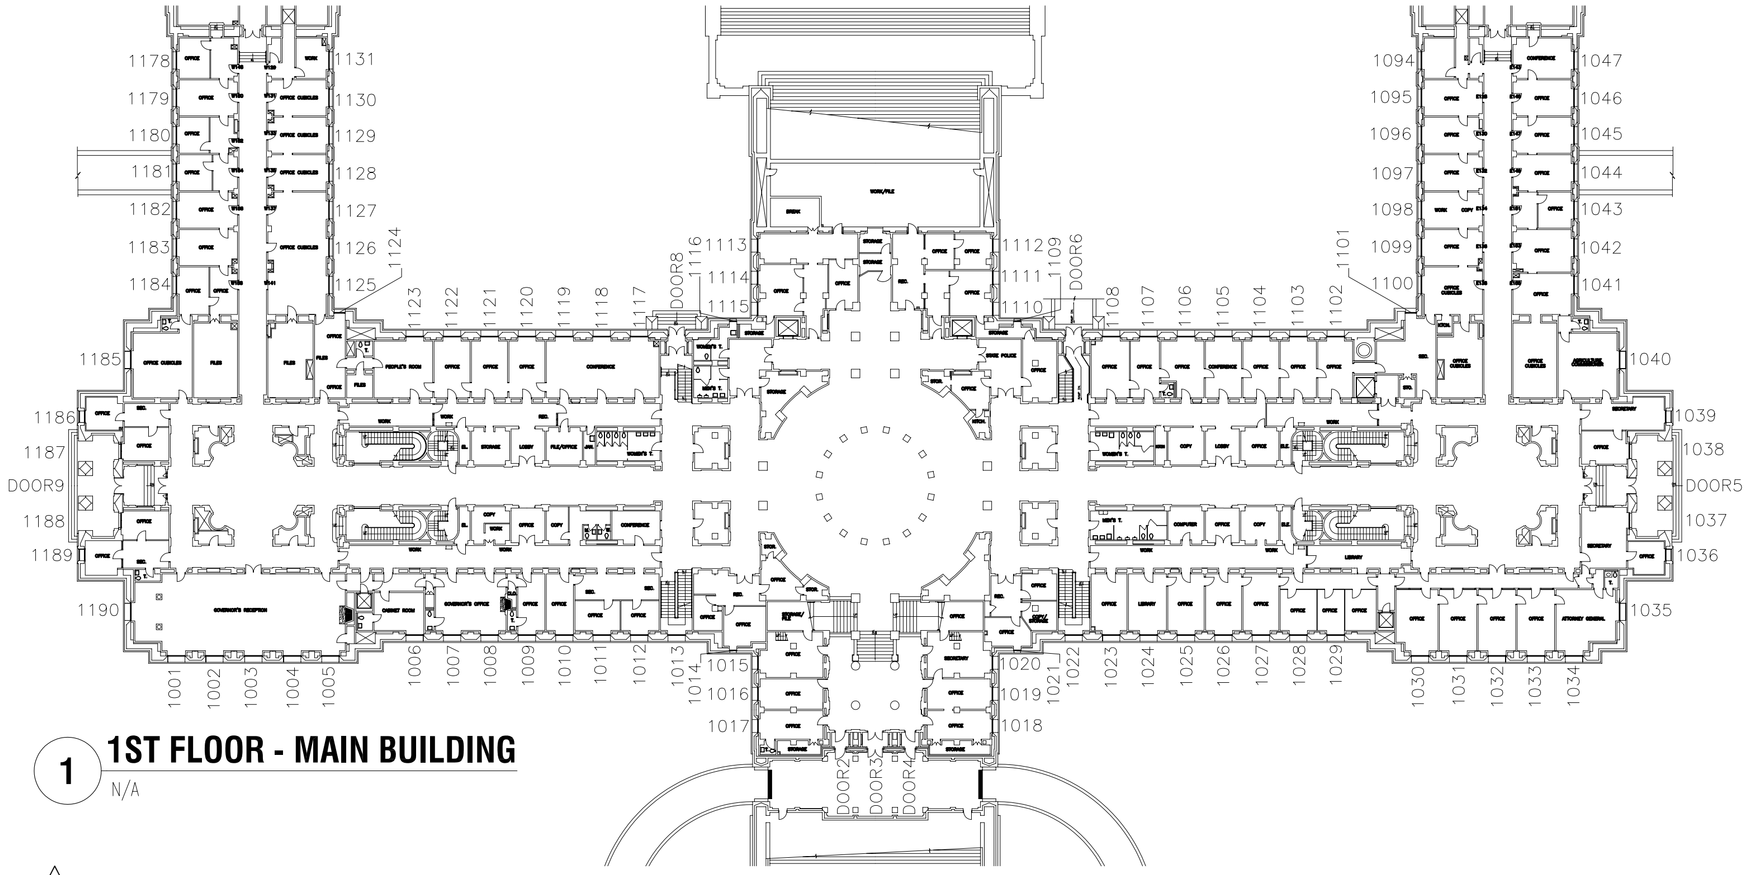

1 1ST FLOOR - MAIN BUILDING

N/A

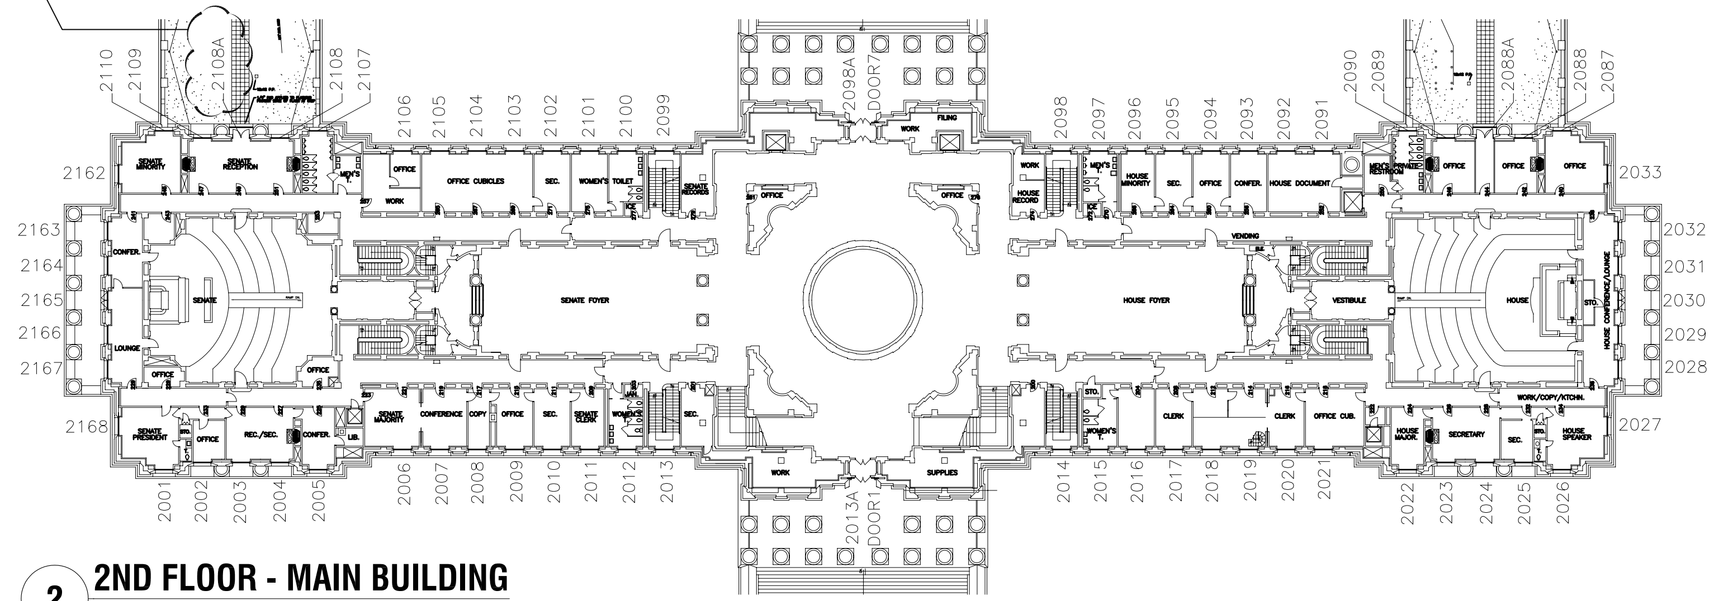

2 2ND FLOOR - MAIN BUILDING

N/A

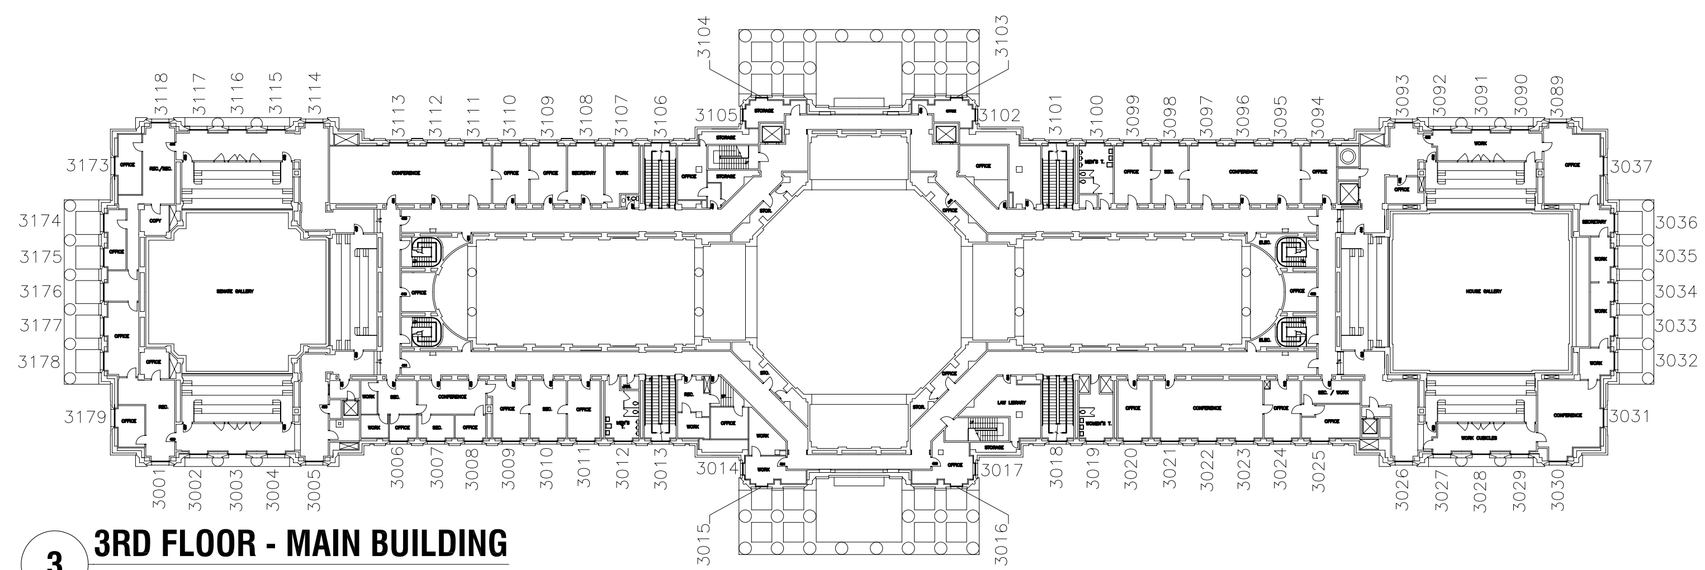

3 3RD FLOOR - MAIN BUILDING

N/A

SWANKE HAYDEN CONNELL ARCHITECTS

Swanke Hayden Connell Ltd.
Swanke Hayden Connell & Partners, LLP
295 Lafayette Street, New York, New York 10012
Phone 212 226 9696, Fax 212 219 0059

Structural Engineer:

CAS Structural Engineering, Inc.
P.O. Box 469
Alum Creek, WV 25003

Metal Conservator:

Kreilick Conservation, LLC
519 Toll Road
Oreland PA 19075

It is a violation of the law to alter this document in hard copy or electronic format (the "document") in any way. Use or modifications to this document is at the sole risk and liability of the user. The user shall, to the fullest extent of the law, hold SHCA harmless from any claims, liabilities or damages including legal fees that may be incurred as a result of any unauthorized or improper use or modification of this document.

Key Plan

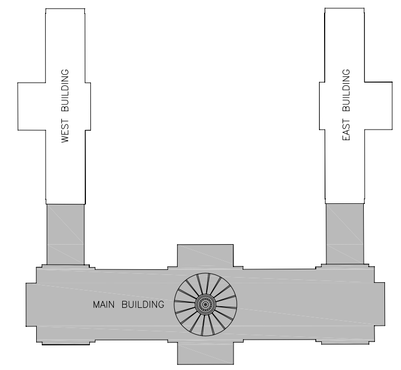

NORTH

No:	Date:	Revision:
-	06-08-07	ISSUED FOR BID
-	07-06-07	ISSUED FOR RE-BID
1	09-27-07	ADDENDUM #4

STATE OF WEST VIRGINIA
DEPARTMENT OF ADMINISTRATION — *DIVISION OF GENERAL SERVICES*
CHARLESTON, WEST VIRGINIA

LOCATION: **Charleston, West Virginia**
BUILDING: **West Virginia State Capitol**
PROJECT: **Masonry Cleaning & Repair Project**
SHCA PROJ. #: 5827-D

DRAWING TITLE: **Main Bldg. Floor Plans**
DRAWING NO: **A-101**
DRAWN BY: SJ | SCALE: NTS | DATE: 06-08-07

ALL INFORMATION ON THIS DRAWING IS PROPERTY OF THE STATE OF WEST VIRGINIA AND SHALL NOT BE REPRODUCED OR FURNISHED TO OTHERS, IN WHOLE OR IN PART, WITHOUT THE EXPRESS WRITTEN CONSENT OF THE STATE OF WEST VIRGINIA.

CAD PATH SEQUENCE: C:\ACAD\SUPPORT\SHEETS\D-SHEET

W:\5827\D\Dwg\03CD\PLOT\Addendum #4\A-101_MB_Floor_Plans_ADD#4.dwg 5/8/2007 11:45:13 AM JOHNSON,S

2007/09/28 W:\5827\D\DWG\03CD\PLOT\ADDENDUM #4\A-101_MB_FLOOR_PLANS_ADD#4.DWG