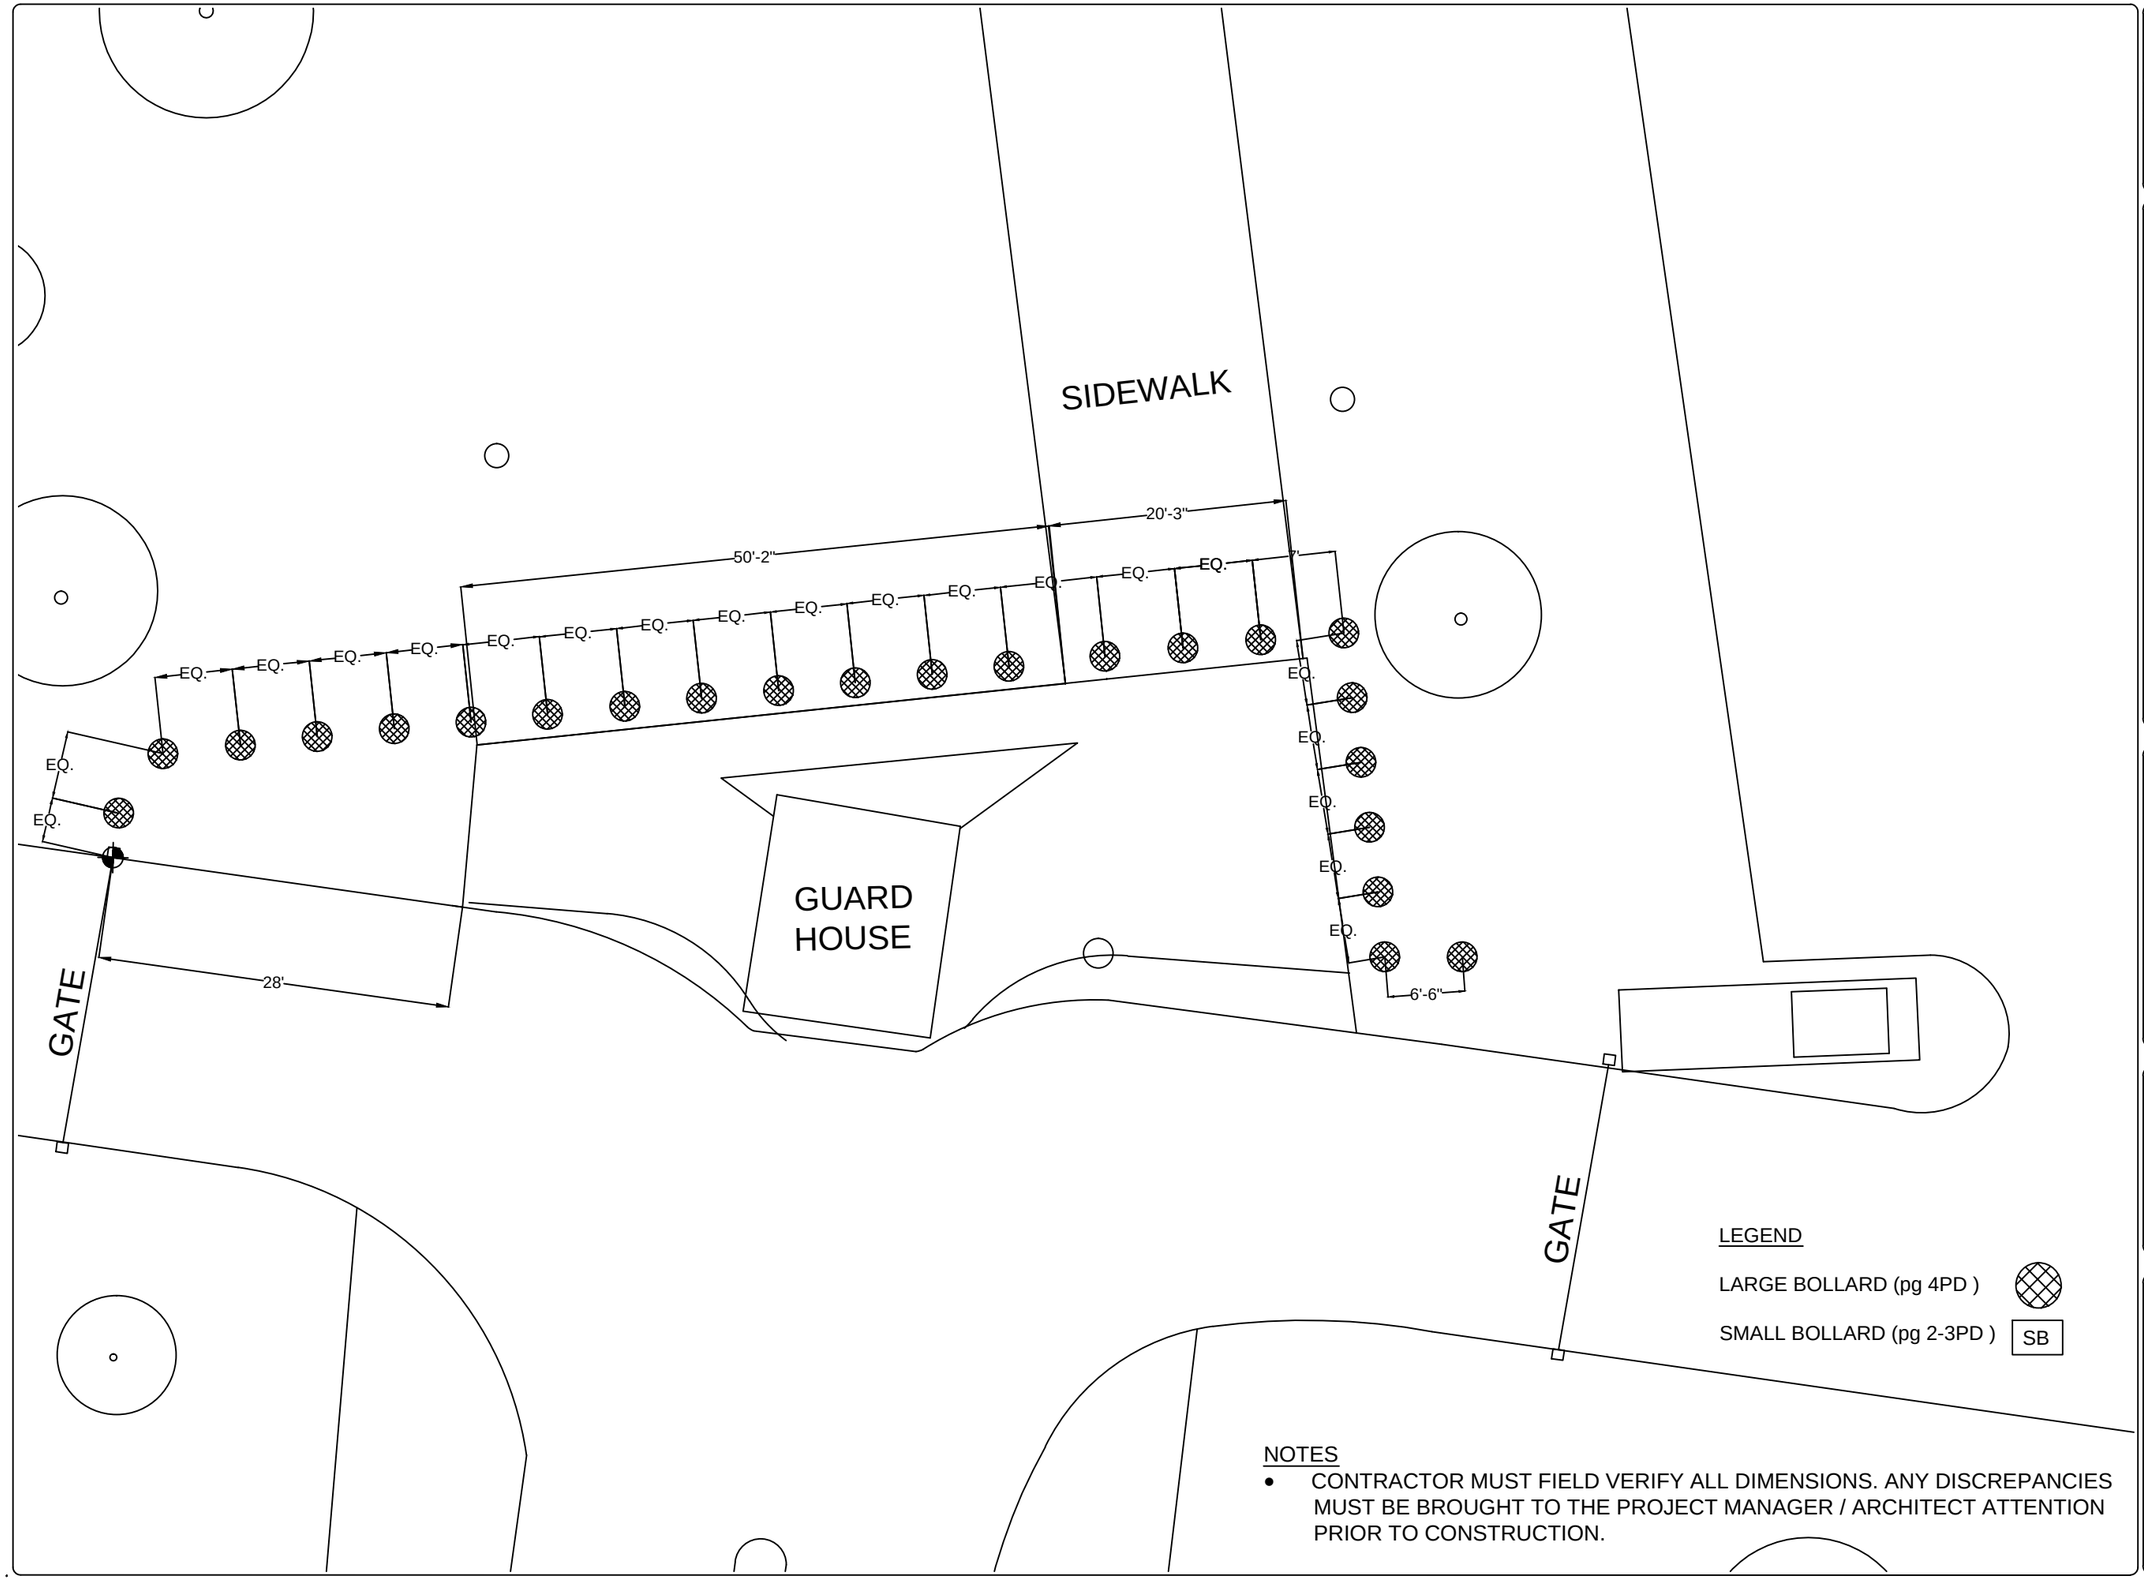

NOTES

- CONTRACTOR MUST FIELD VERIFY ALL DIMENSIONS. ANY DISCREPANCIES MUST BE BROUGHT TO THE PROJECT MANAGER / ARCHITECT ATTENTION PRIOR TO CONSTRUCTION.

Landscape Enhancement
Capitol Complex

1900 KANAWHA BOULEVARD EAST
CHARLESTON, WEST VIRGINIA 25305

REVISIONS

DATE	NO.

SEAL

REVISED

DATE	SCALE
9/3/10	NOTED
DRAWN BY	CHK. BY
BMG	

DRAWING NUMBER

1C