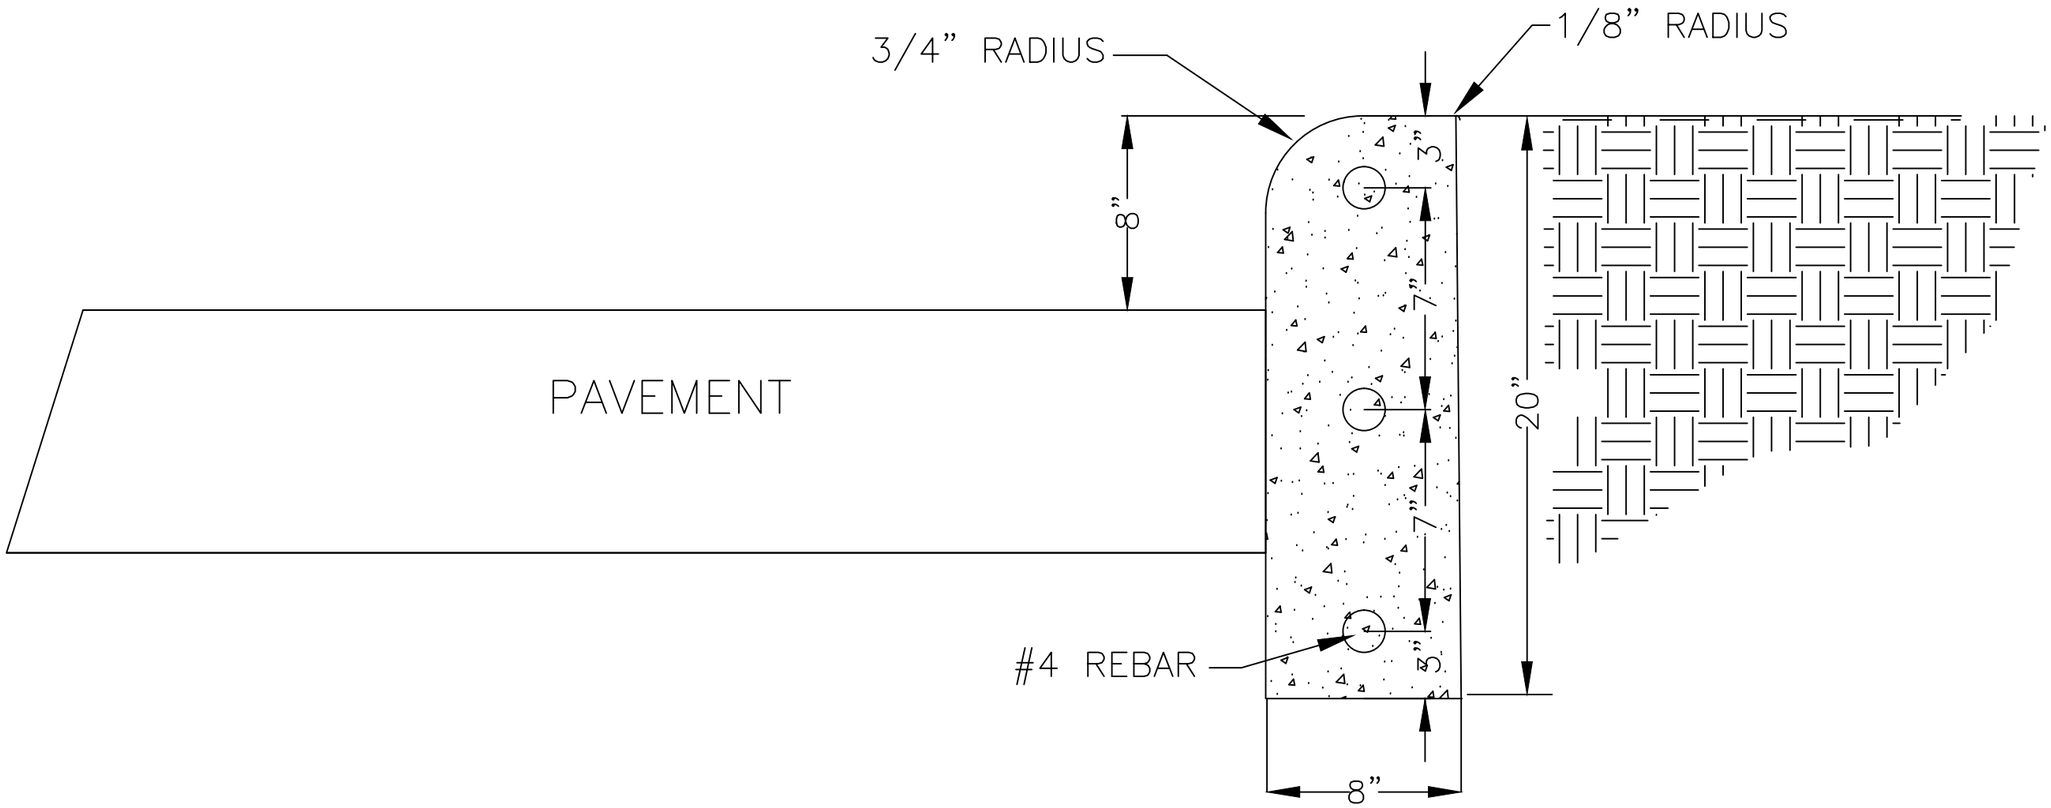

NOTES:

1. CONTRACTION JOINTS SHALL BE SPACED AT 10-FOOT INTERVALS.
2. ALL EXPANSION JOINTS SHALL BE SPACED AT 90-FOOT INTERVALS.
3. CONCRETE COMPRESSIVE STRENGHT SHALL BE 4000 PSI IN 28 DAYS.
4. CURB SHALL BE DEPRESSED AT INTERSECTIONS TO PROVIDE ACCESSIBLE RAMP.
5. TOP 6" OF SUBGRADE BENEATH THE CURB SHALL BE COMPACTED TO 100% STANDARD PROCTOR DENSITY.
6. CONTRACTOR MUST FIELD VERIFY ALL DIMENSIONS. ANY DISCREPENCIES SHALL BE BROUGHT TO THE PROJECT MANAGER/ ARTCHITECT ATTENTION PRIOR TO CONSTRUCTION.

Landscape Enhancement
Capitol Complex

1900 KANAWHA BOULEVARD EAST
CHARLESTON, WEST VIRGINIA 25305

REVISIONS	
DATE	NO.

SEAL

REVISED

DATE	SCALE
9/3/10	NOTED
DRAWN BY	CHK. BY
BMG	

DRAWING NUMBER

3D