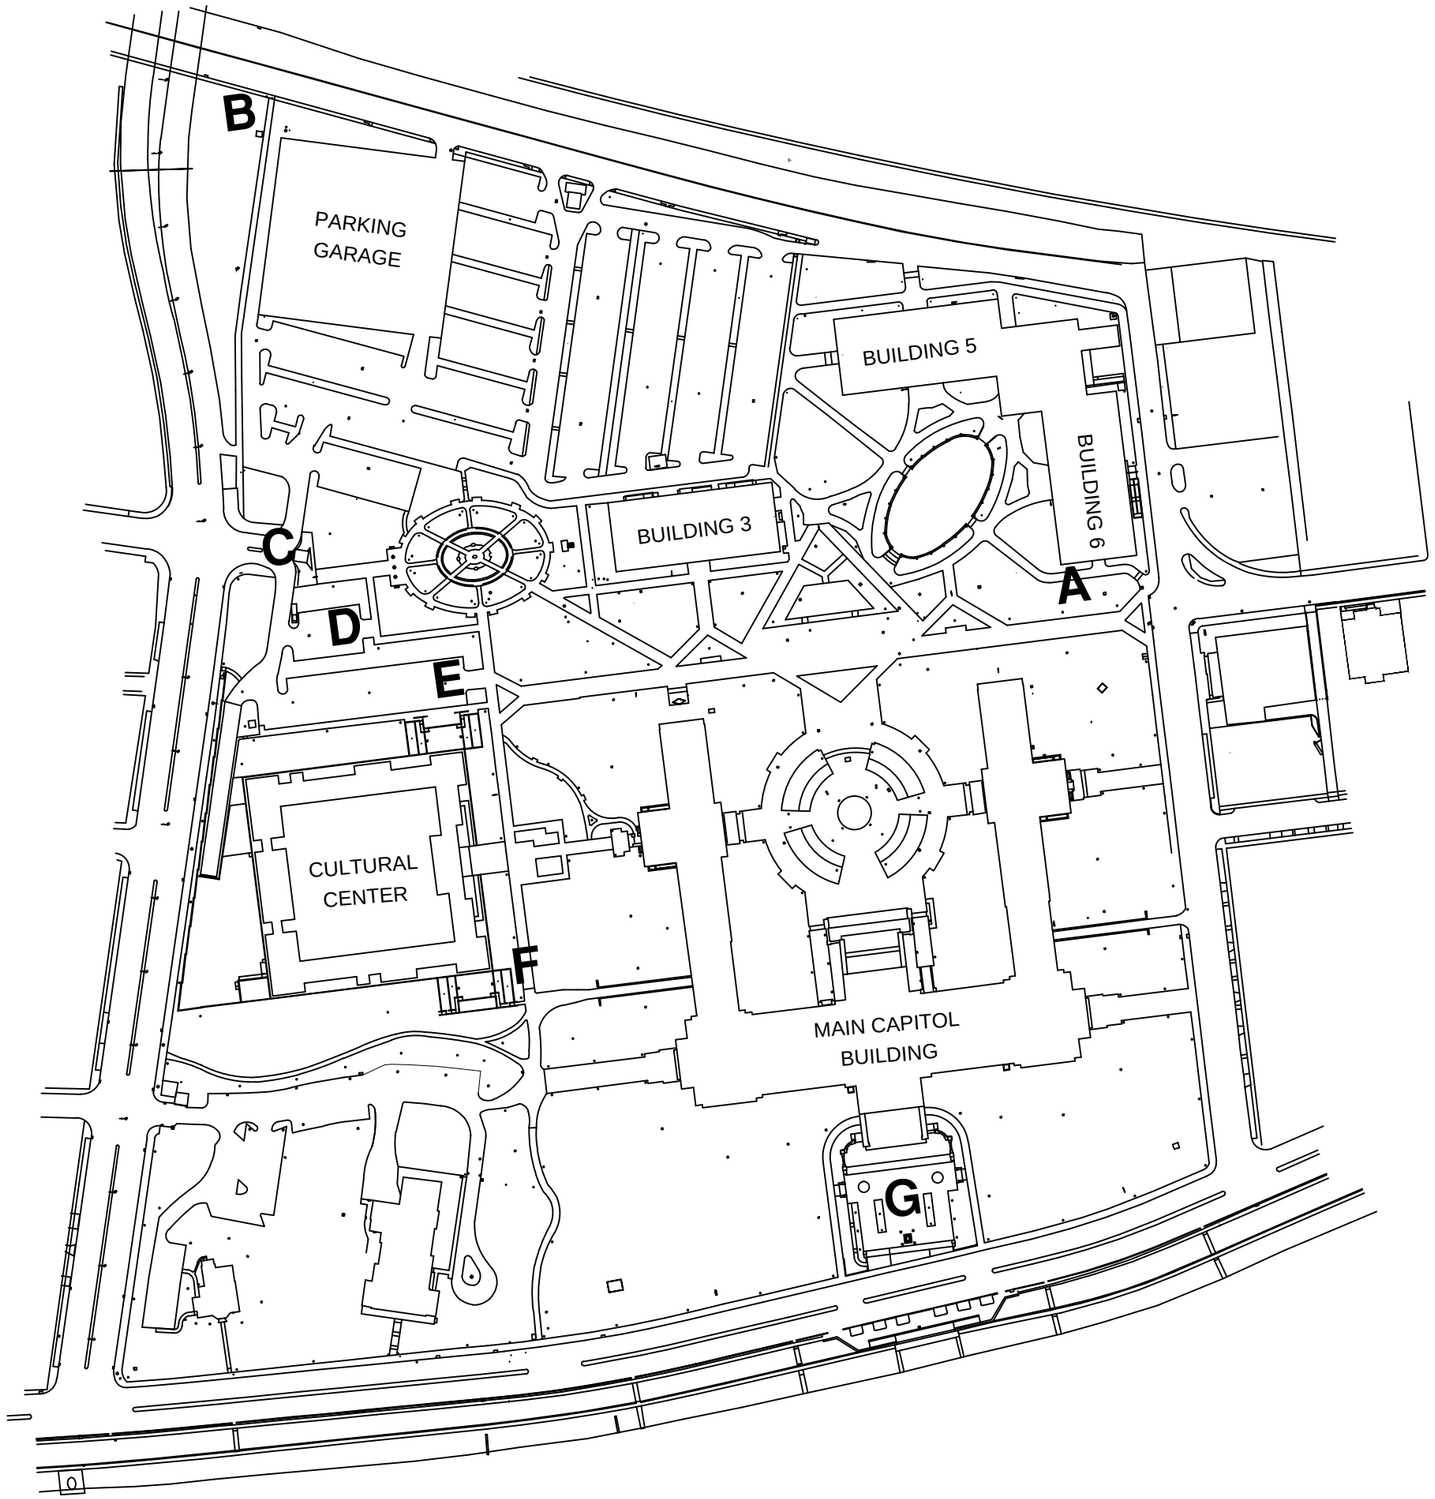

DRAWINGS

SITE MAP
SM

SITE A - BLDG. 6
1A - SITE PLAN
2A - BENCH DETAIL

SITE B - PIEDMONT RD
1B - SITE PLAN
2B - WALL DETAIL

SITE C - GREENBRIER ST. ENTRY
1C - SITE PLAN

SITE D - HANDICAP LOT
1D - SITE PLAN
2D - RAMP DETAIL
3D - CURB DETAIL

SITE E - WEST WING BOLLARDS
1E - SITE PLAN

SITE F - WEST WING LOADING DOCK
1F - SITE PLAN

SITE G - GOVERNORS LOOP
1G - SITE PLAN
2G - WALL DETAIL SPECS.
3G - WALL DETAIL DIM.

PRODUCT DETAILS
1PD - LARGE BOLLARD DETAIL
2PD - SMALL BOLLARD DETAIL
3PD - SMALL BOLLARD FOUNDATION
4PD - LARGE BOLLARD PAVER DETAIL

STATE OF WEST VIRGINIA
MONTANI SEMPER LIBERI

Landscape Enhancement Capitol Complex

1900 KANAWHA BOULEVARD EAST
CHARLESTON, WEST VIRGINIA 25305

REVISIONS

DATE	NO.

SEAL

REVISED

DATE	SCALE
9/3/10	NOTED
DRAWN BY	CHK. BY
BMG	

DRAWING NUMBER

SM