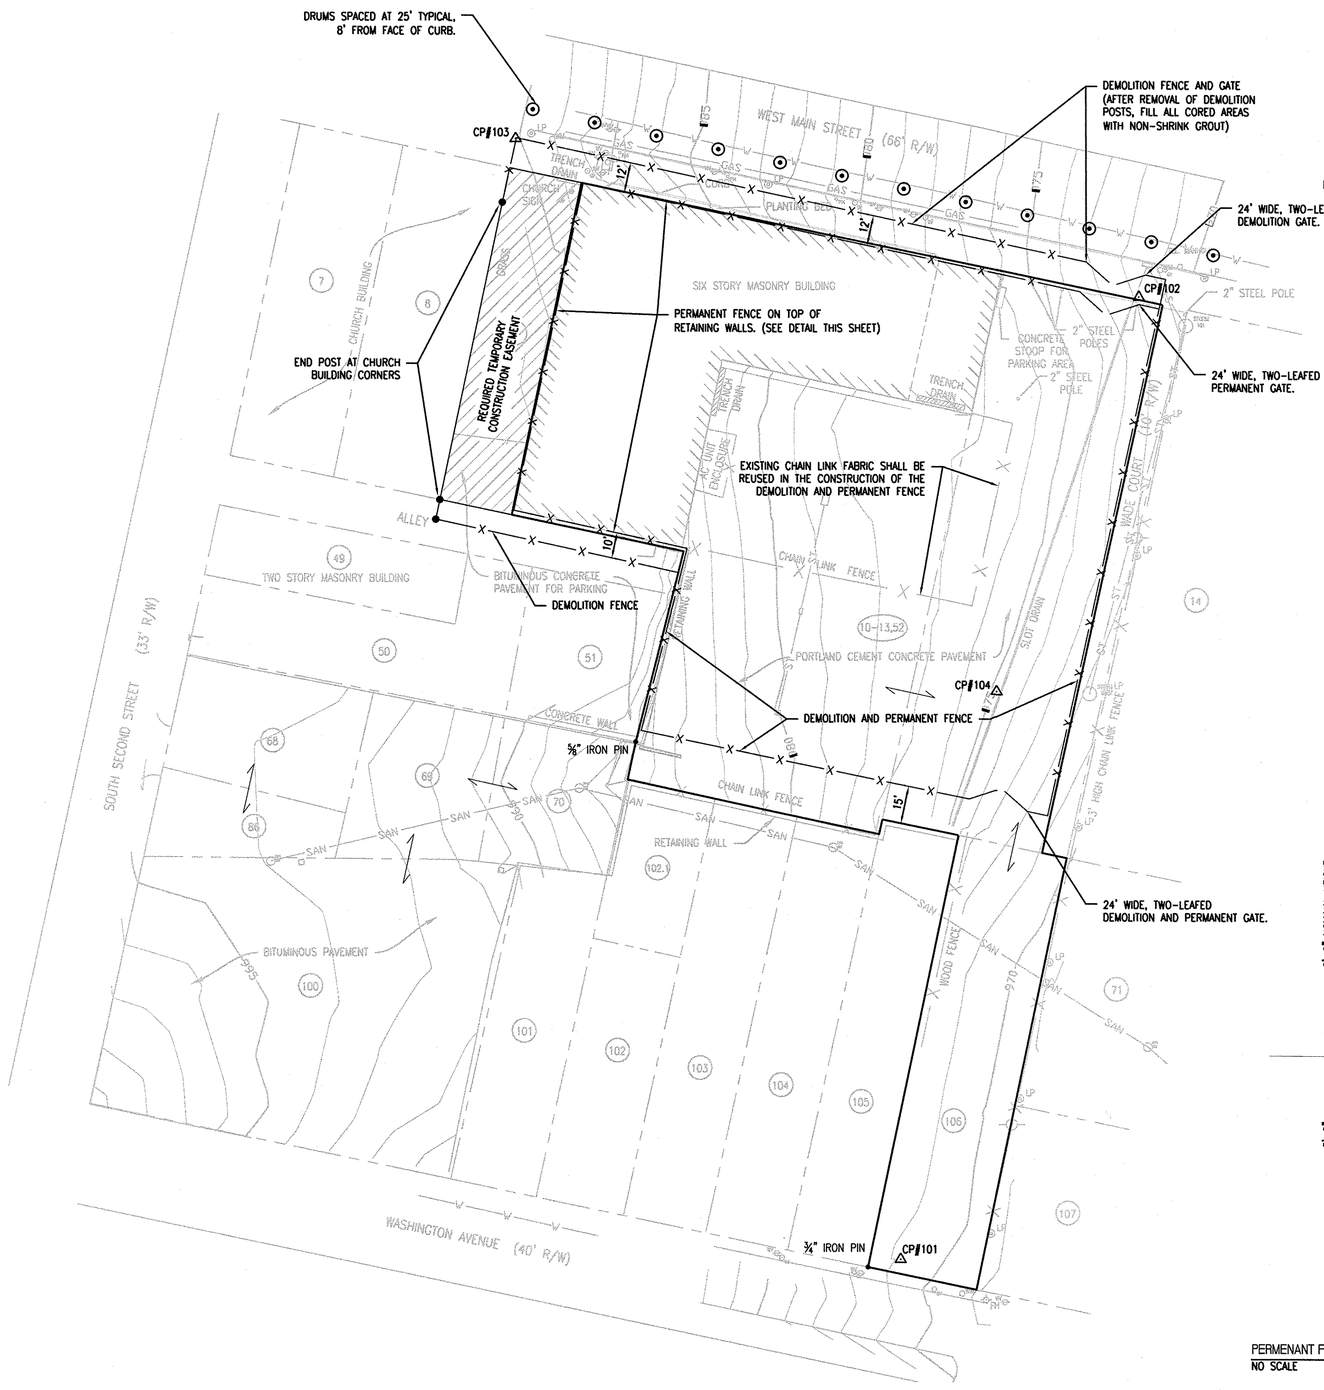

NOTE
ALL DEMOLITION AND PERMANENT FENCING AND GATES SHALL BE SIX (6') HIGH. SEE SPECIFICATIONS FOR COMPLETE REQUIREMENTS.

ALPHA
ASSOCIATES, INCORPORATED
ARCHITECTS ENGINEERS SURVEYORS
209 PRAIRIE AVENUE
MORGANTOWN, WV 26501
PHONE: 304-296-8216
FAX: 304-296-8216
TOLL FREE: 800-640-8216
EMAIL: alpha@alphaaec.com
www.alphaaec.com

STEVEN V. BUCHANAN REGISTERED 11060 STATE OF WEST VIRGINIA PROFESSIONAL ENGINEER

COPYRIGHT © 2010
ALPHA ASSOCIATES, INC.
ALL RIGHTS RESERVED

REVISIONS

ITEM	DATE

TEMPORARY TRAFFIC CONTROL PLAN

SCALE: AS NOTED

THE CLARKSBURG STATE OFFICE BUILDING
WV GENERAL SERVICES DIVISION
PHASE ONE
CLARKSBURG, WEST VIRGINIA

DR'N.: GS
P.M.: SVB | P.I.C.: SVB
PROJ. NO.: 0810123.00
DATE: JULY 23, 2010
SHEET NO.:

C-1.3