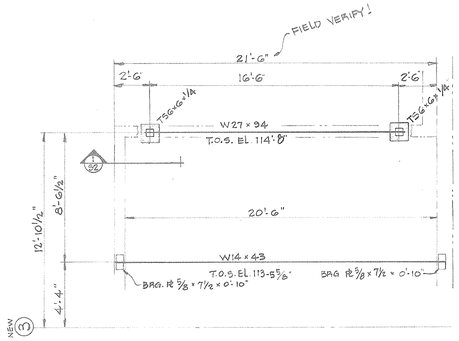

PLAN at FRONT ENTRY

SCALE 1/4" = 1'-0"

(T.O. STEEL ELEVATIONS AS NTD.)

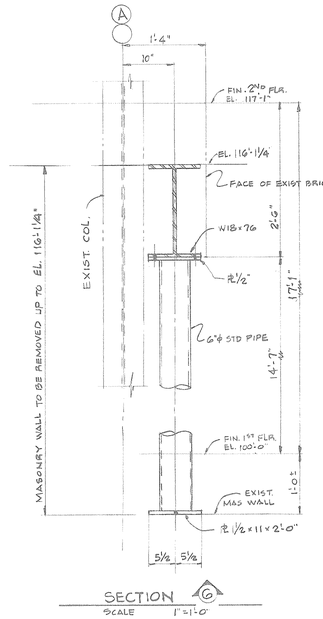

SECTION G

SCALE 1" = 1'-0"

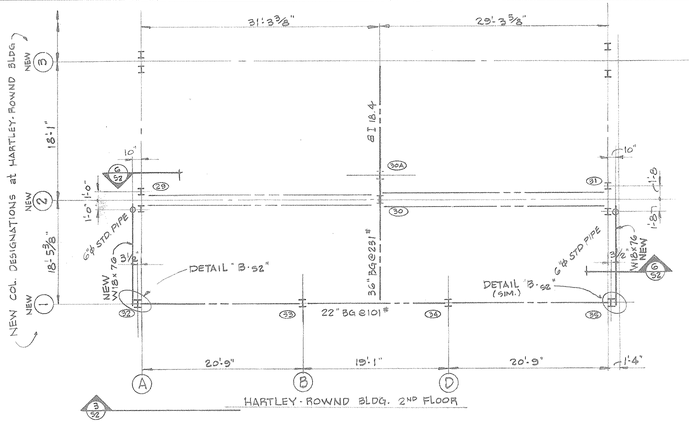

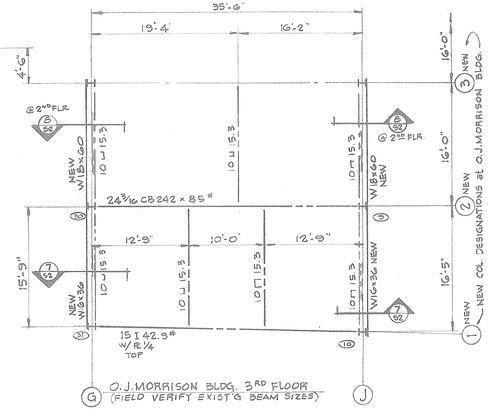

PARTIAL STRUCTURAL FRAMING PLANS

SCALE: 1/8" = 1'-0"

NOTE: NUMBERS SHOWN THUS (27) NEXT TO COLUMNS REFER TO EXISTING COLUMN SCHEDULE FOR THAT BUILDING.

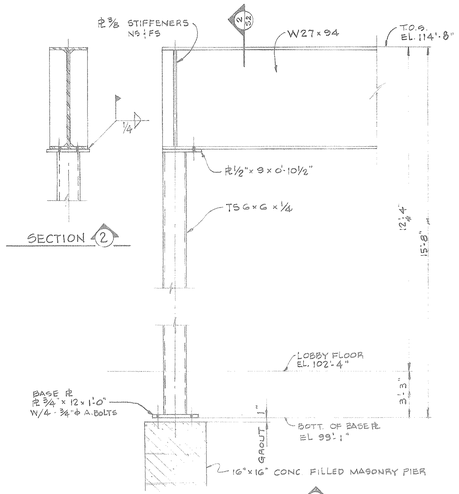

ELEVATION 1

SCALE 3/4" = 1'-0"

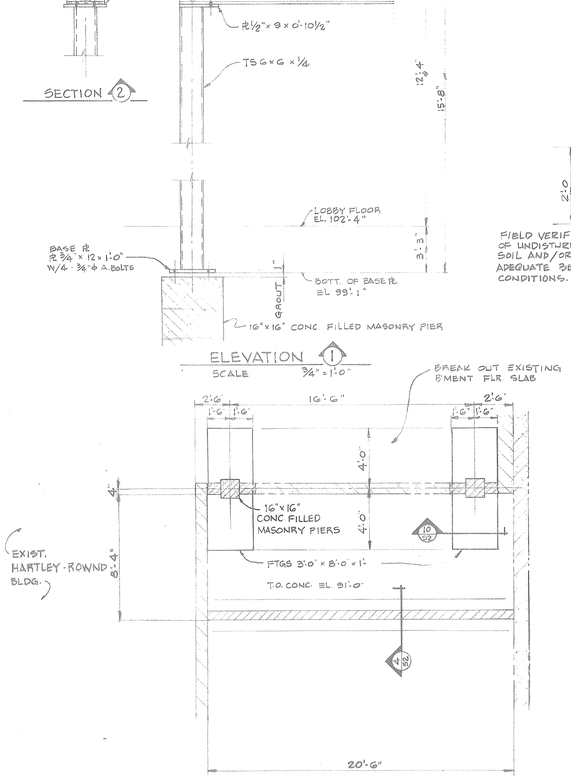

EXISTING FOUNDATION PLAN at FRONT ENTRY

SCALE: 1/4" = 1'-0"

(SHOWING NEW FOUNDATION UNDERPINNING)

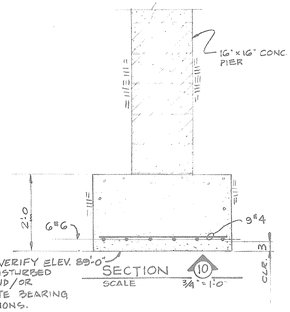

SECTION 10

SCALE 3/4" = 1'-0"

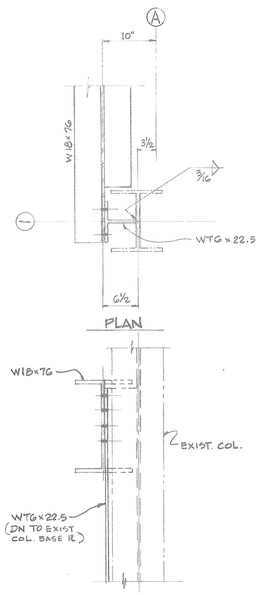

DETAIL "B-52"

SCALE 1" = 1'-0"

EXIST. O.J. MORRISON BLDG.

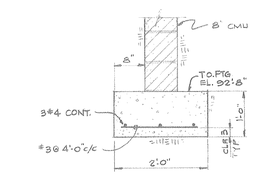

SECTION 4

SCALE 3/4" = 1'-0"

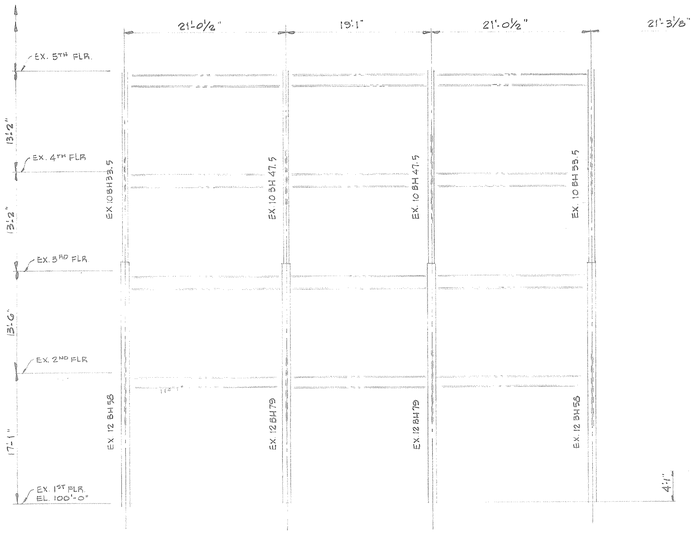

ELEVATION 3

SCALE: 1/8" = 1'-0"

(SHOWING REQUIRED MODIFICATIONS TO EXIST. COLS. at COLUMN LINE (1) NEW.)

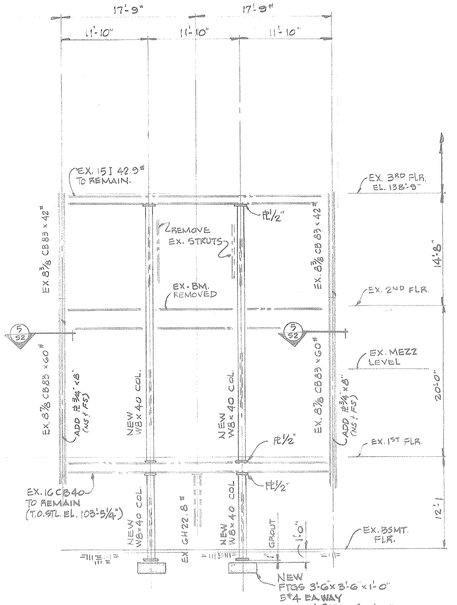

SECTION 7

SCALE: 1" = 1'-0"

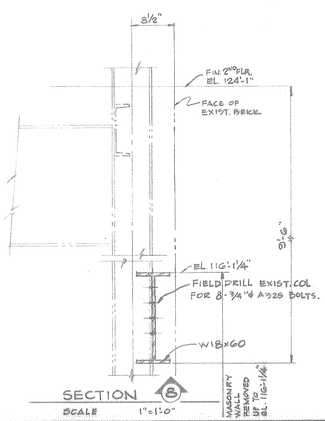

SECTION 8

SCALE 1" = 1'-0"

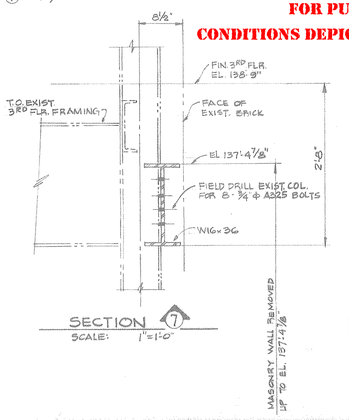

SECTION 7

SCALE: 1" = 1'-0"

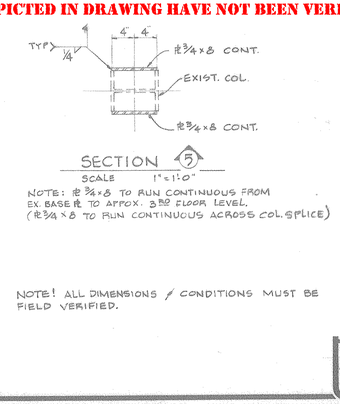

SECTION 5

SCALE 1" = 1'-0"

NOTE: PL 3/4"×8 TO RUN CONTINUOUS FROM EX. BASE PL TO APPROX. 3RD FLOOR LEVEL. (PL 3/4"×8 TO RUN CONTINUOUS ACROSS COL. SPLICE)

NOTE! ALL DIMENSIONS / CONDITIONS MUST BE FIELD VERIFIED.

FOR PURPOSES OF CONTRACTOR EVALUATION.

CONDITIONS DEPICTED IN DRAWING HAVE NOT BEEN VERIFIED.

PLANS & ELEVATIONS - FRONT ENTRY

DRAWING NUMBER S-2