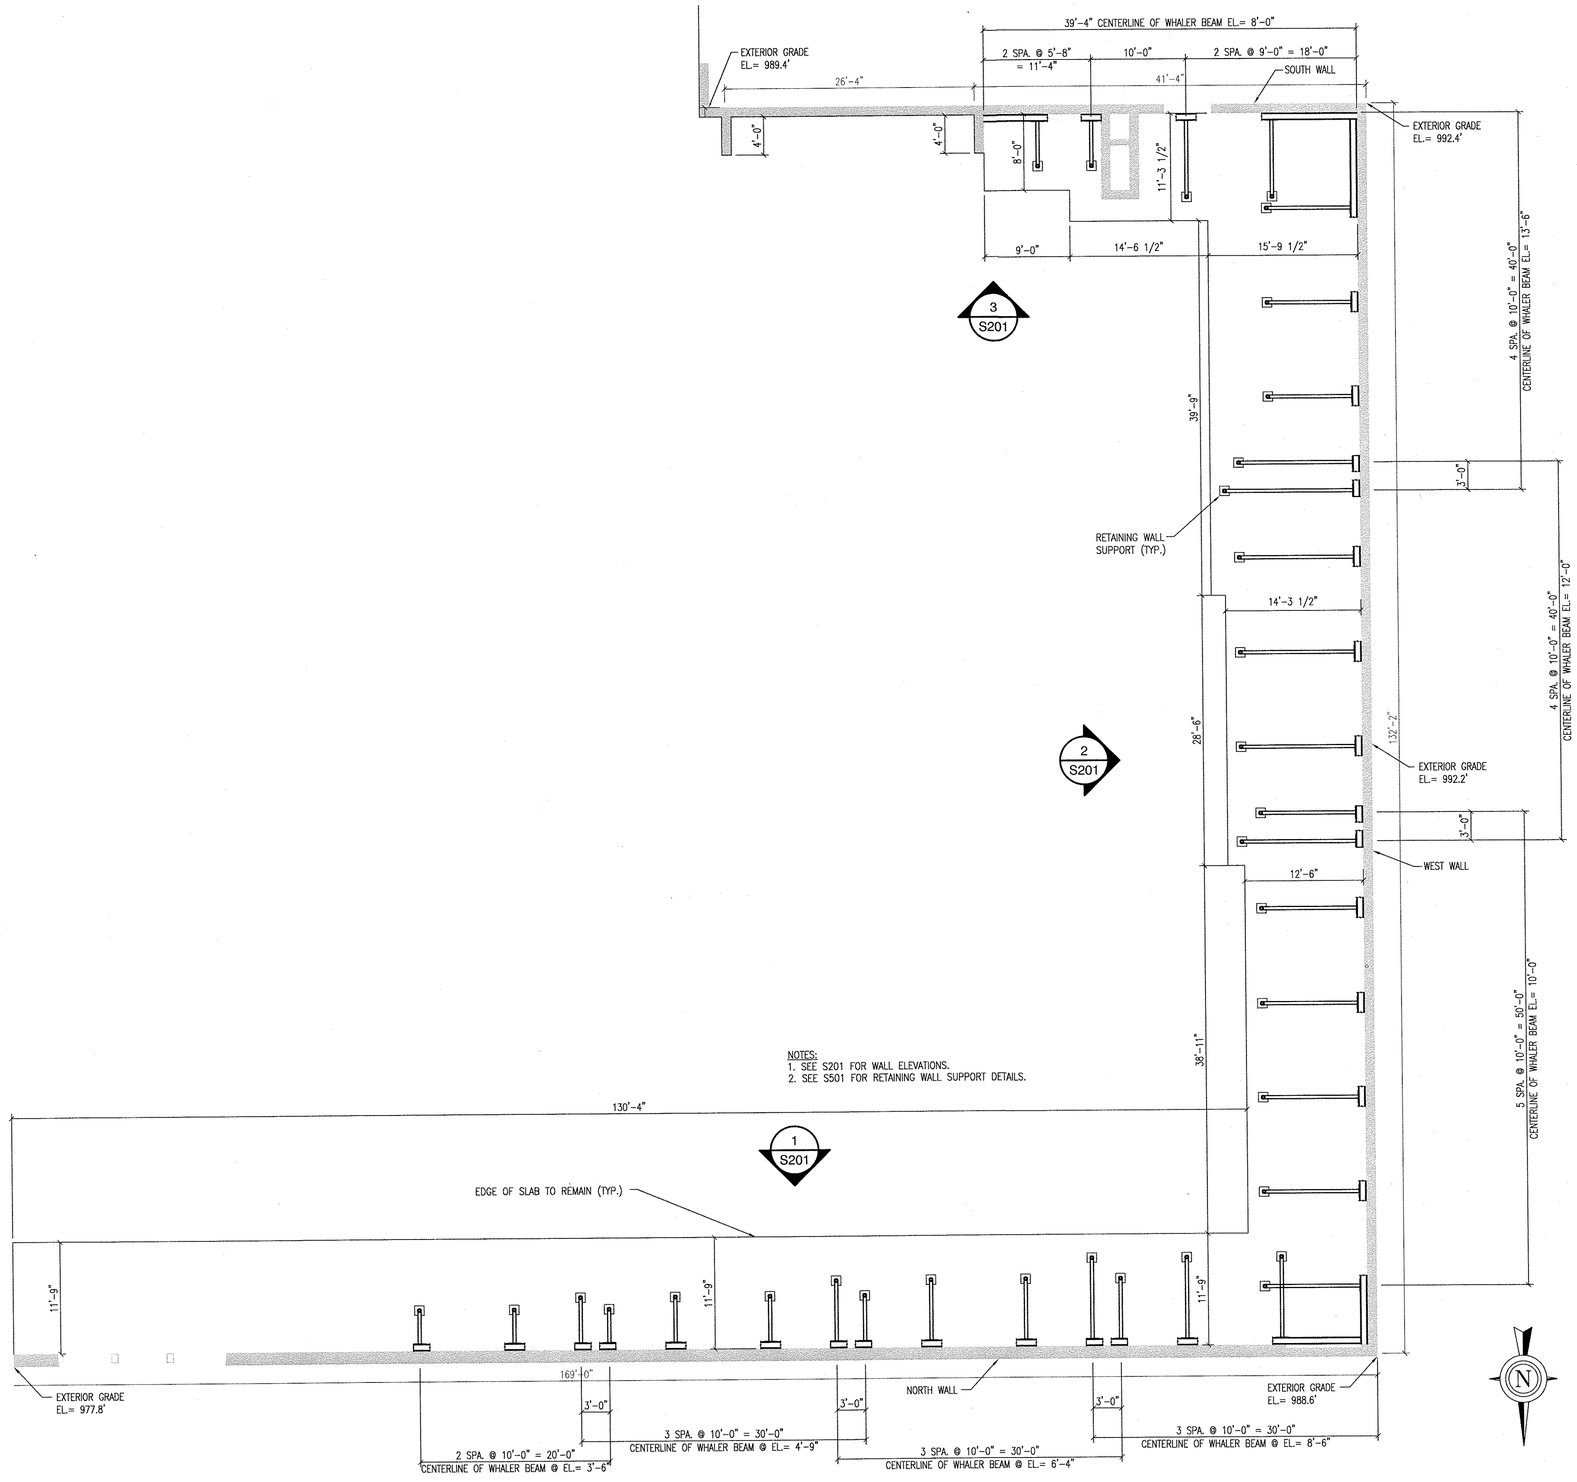


## GROUND FLOOR REMAINING WALL PLAN

SCALE : 1/8" = 1'-0"


ALPHA
ASSOCIATES, INCORPORATED
ARCHITECTS ENGINEERS SURVEYORS
209 PRAIRIE AVENUE
MORGANTOWN, WV 26501
PHONE: 304-296-8216
FAX: 304.296-8216
TOLL FREE: 800-640-8216
EMAIL: alpha@alphaaec.com
www.alphaaec.com


CHARLES B. LUTTRELL
REGISTERED
STATE OF
WEST VIRGINIA
PROFESSIONAL ENGINEER


COPYRIGHT © 2010
ALPHA ASSOCIATES, INC.
ALL RIGHTS RESERVED


REVISIONS

| ITEM | DATE |
|---|---|
| | |
| | |
| | |
| | |
| | |
| | |

**GROUND FLOOR REMAINING WALL PLAN**

SCALE: AS NOTED

THE
CLARKSBURG STATE OFFICE BUILDING
WV GENERAL SERVICES DIVISION
PHASE ONE
CLARKSBURG, WEST VIRGINIA

DR'N.: DLF
P.M.: CBL | P.I.C.: CBL
PROJ. NO.: 0810123.00
DATE: JULY 23, 2010
SHEET NO.:

**S102**