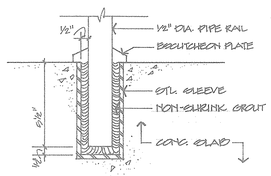

1 PIPE RAIL DETAIL

SCALE: 3" = 1'-0"

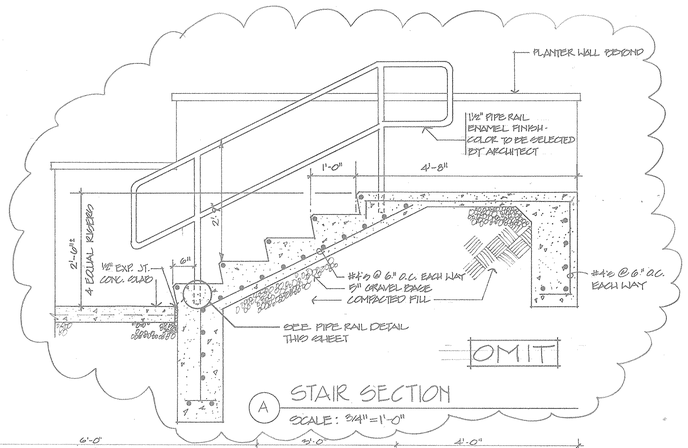

A STAIR SECTION

SCALE: 3/4" = 1'-0"

DETAIL AT FOUNDATION DRAIN

SCALE: 3/4" = 1'-0"

2 CORNER DETAIL

SCALE: 1½" = 1'-0"

D PLANTER WALL SECT.

SCALE: 3/4" = 1'-0"

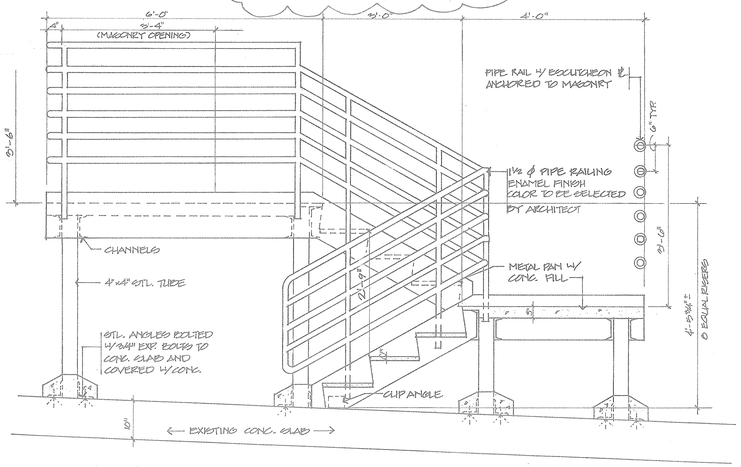

B STAIR SECTION

SCALE: 3/4" = 1'-0"

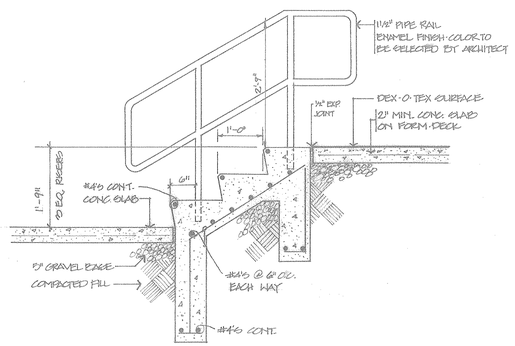

C STAIR SECTION

SCALE: 3/4" = 1'-0"

SECTION AT RAMP

SCALE: 1/4" = 1'-0"

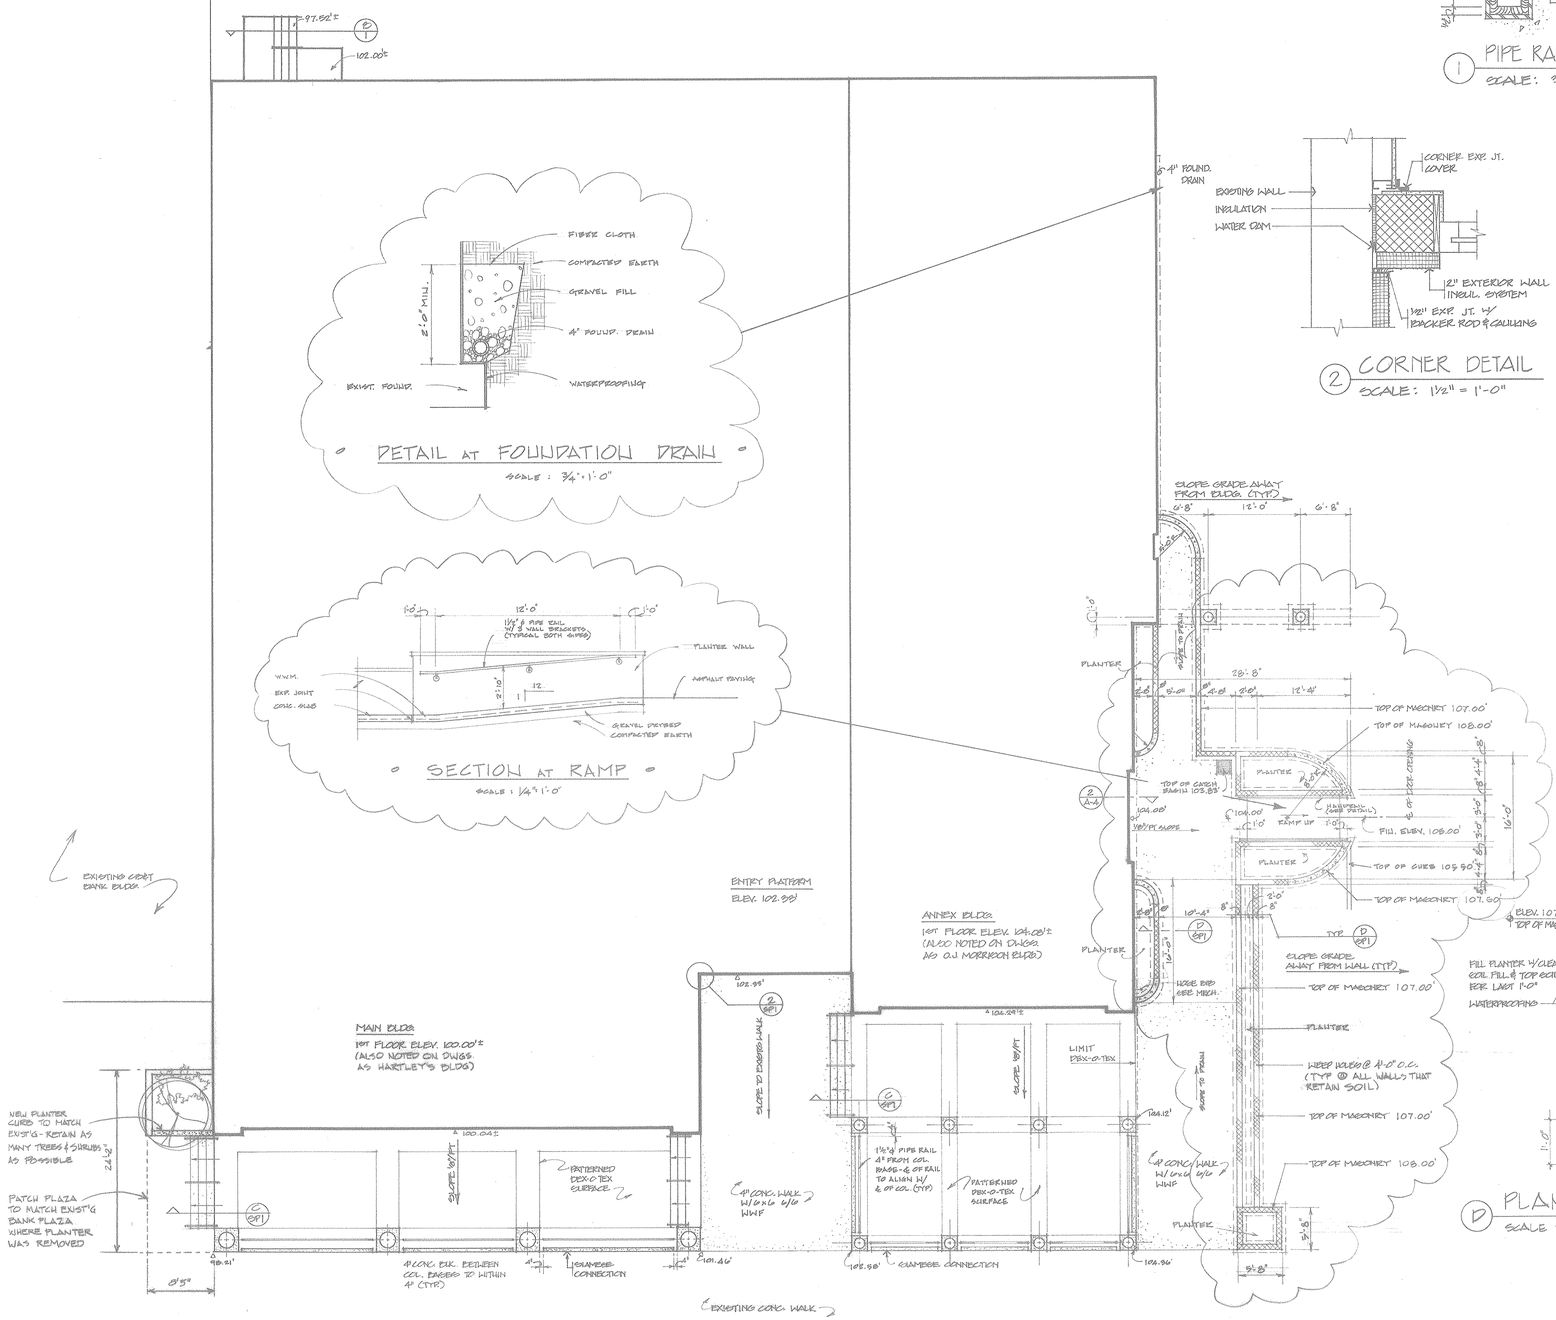

SITE PLAN

SCALE: 1/8" = 1'-0"

SITE PLAN

FOR PURPOSES OF CONTRACTOR EVALUATION. CONDITIONS DEPICTED IN DRAWING HAVE NOT BEEN VERIFIED.

DRAWING NUMBER

SP-1