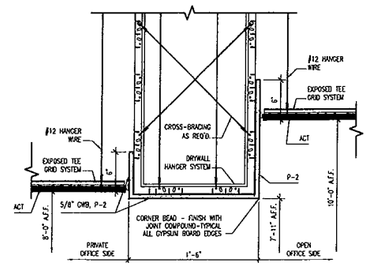

1 **SOFFIT DETAIL**
SCALE: 1-1/2" = 1'-0"

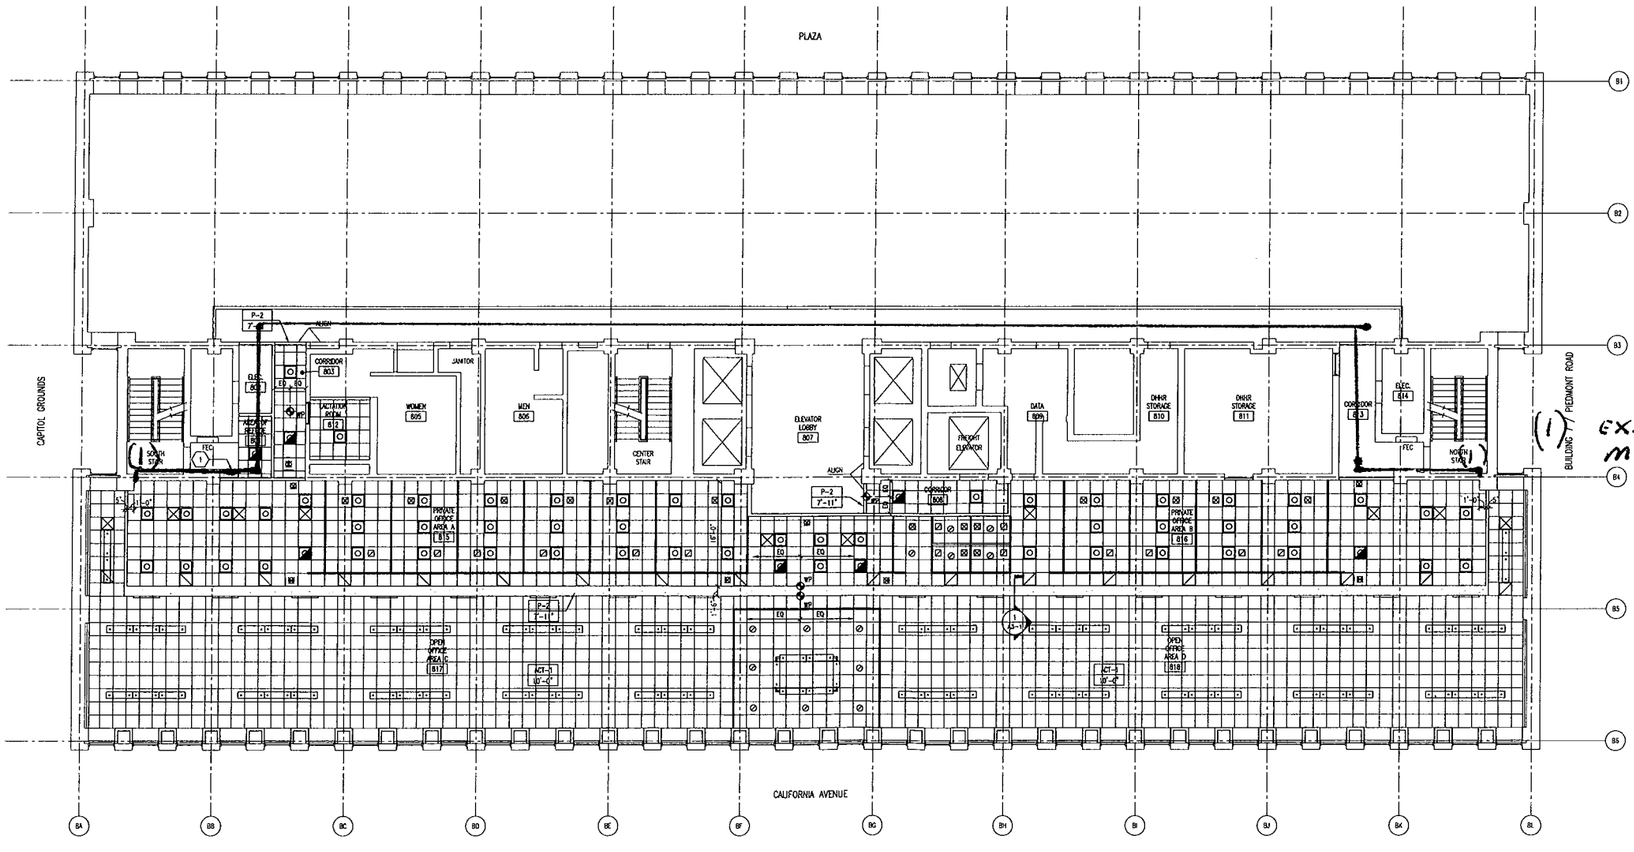

8th LEVEL REFLECTED CEILING PLAN
SCALE: 1/8" = 1'-0"

PRELIMINARY
NOT FOR CONSTRUCTION

REVISIONS NO.	DATE	DESCRIPTION

ZMM
ARCHITECTS & ENGINEERS
222 Lee Street, West
Charleston, West Virginia 25302
Phone: 304.342.0159
Fax: 304.345.8144
www.zmm.com

Interior Renovations to
STATE OFFICE BUILDING 6, 8TH FLOOR
West Virginia Department of Education
Charleston, West Virginia

DESIGN DEVELOPMENT

© ZMM, INC.

REFLECTED CEILING PLAN

DRAWN	CHECKED
JMW	RAP
DATE: 6 JAN 2012	
COMM. NO.: 1127	

A3-1