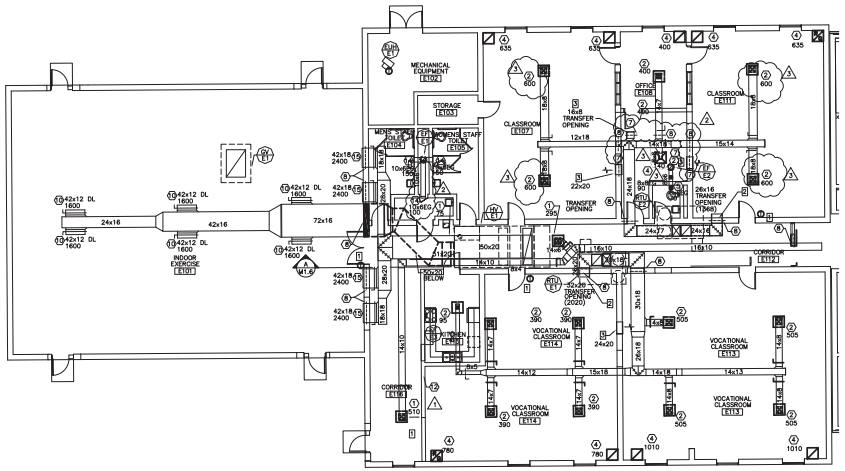

BUILDING SECTION 'E'
FIRST FLOOR PLAN
SCALE: 1/8" = 1'-0"

DRAWING NOTES FOR THIS DWG. ONLY

1. ROOM THERMOSTAT IN PROTECTIVE GUARD.
2. RETURN DUCT FULL SIZE OF UNIT CONNECTION OPEN TO R.A. PLENUM.
3. TRANSFER DUCT THRU WALL SIZE AS NOTED ON PLAN.
4. SMOKE DAMPER CONTROLLED BY CONTROL PANEL SEE CONTROL DRAWING M3.01

GENERAL NOTES:

1. PROVIDE SECURITY BARS FOR ALL ROOF TOP EQUIPMENT WHICH PENETRATES ROOF.

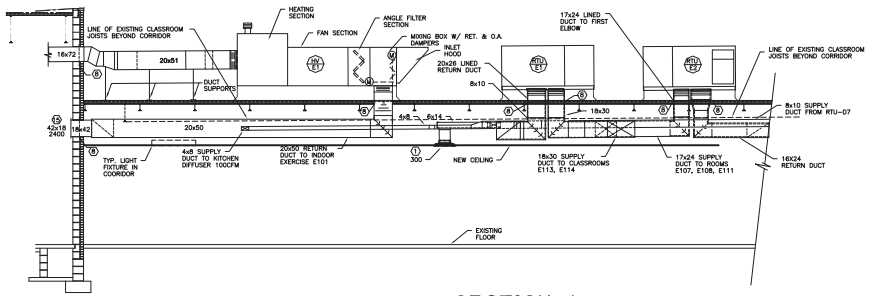

SECTION A
SCALE: 1/4" = 1'-0"

KEY PLAN

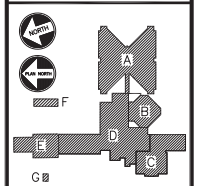

REVISIONS

No	DATE	DESCRIPTION
1	12-2-99	ADDENDUM NO.2 REVISED DUCTWORK AS PER PM.
2	7-7-00	ADDED EXHAUST TO EF-E1; REVISED EF-E1
3	9-18-00	ADDED DIFFUSER

ZMM
ZMM, INC.
ARCHITECTS / ENGINEERS
222 LEE STREET W
CHARLESTON, WV 25302
PHONE: (304) 342-4109
FAX: (304) 342-5144

A NEW
CORRECTIONAL FACILITY FOR WOMEN
WEST VIRGINIA REGIONAL JAIL AND CORRECTIONAL FACILITY AUTHORITY
LAKIN, WEST VIRGINIA

CONSTRUCTION DOCUMENTS

©BY ZMM, INC.

BUILDING SECTION 'E'
FIRST FLOOR PLAN

DRAWN	CHECKED
TS JS	GB
DATE	OCTOBER 4, 1999
COMM. NO.	9827

M1.06R3