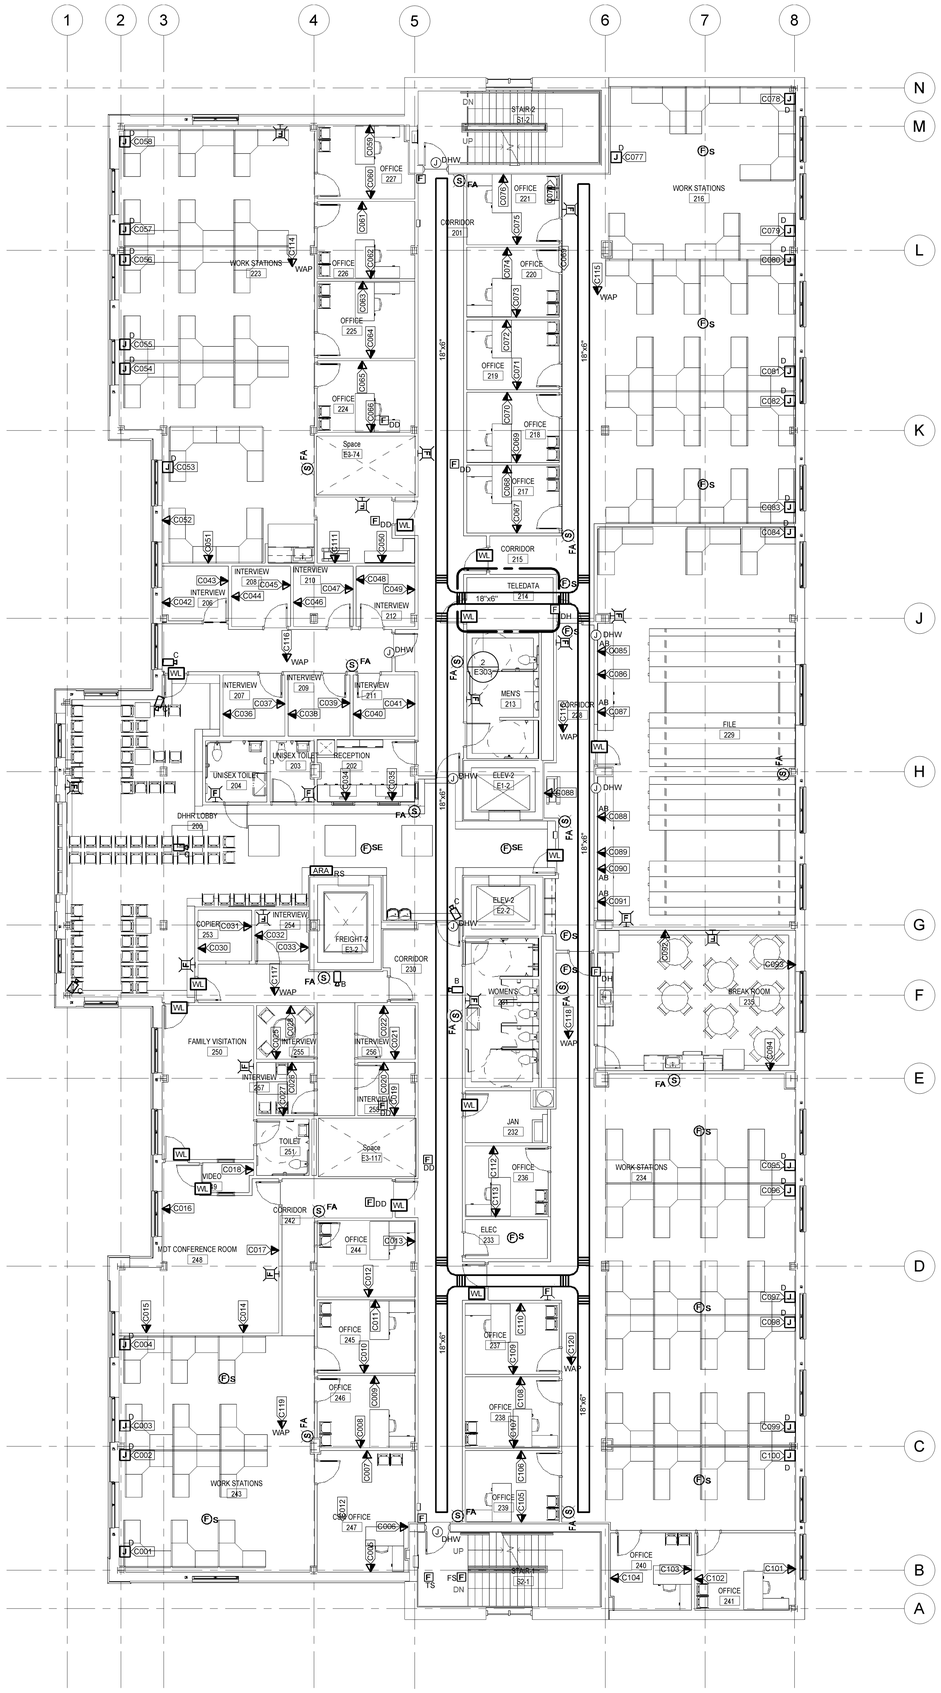

1 ELECTRICAL SECOND FLOOR PLAN - SIGNAL
SCALE: 1/8" = 1'-0"

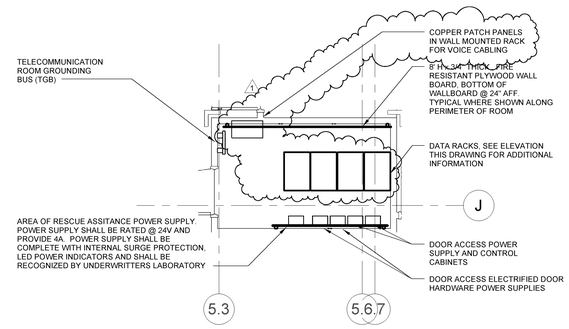

2 ENLARGED TELE/DATA ROOM FLOOR PLAN
SCALE: 1/4" = 1'-0"

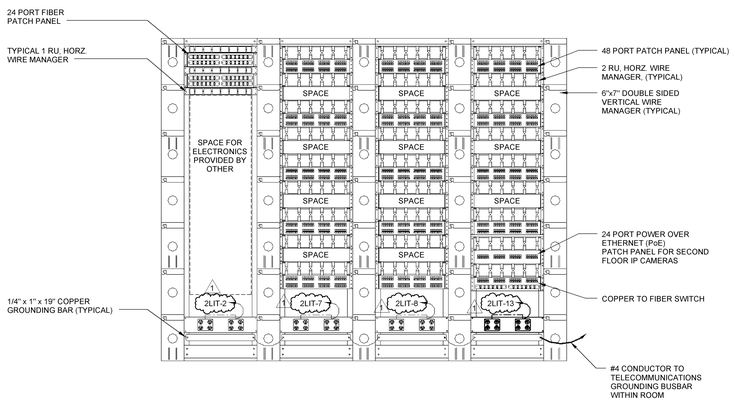

3 FOURTH FLOOR TELECOMMUNICATION RACK ELEVATION
NOT TO SCALE

CLARKSBURG STATE OFFICE BUILDING
FOR
GENERAL SERVICES DIVISION
153 WEST MAIN STREET

H.F. LENZ COMPANY
1407 Scalp Avenue
Johnstown, PA 15904-3329
Phone: 814-269-9301
FAX: 814-269-9300
www.hflenz.com

JOEL C. SHUMAKER REGISTERED 14491 STATE OF WEST VIRGINIA PROFESSIONAL ENGINEER

COPYRIGHT 2013 ALPHA ASSOCIATES, INC. ALL RIGHTS RESERVED

REVISIONS

No.	ITEM	DATE
1		2/7/2014

ALPHA ASSOCIATES, INC.
209 PRAIRIE AVENUE
MORGANTOWN, WV 26501
PHONE/FAX: 304-296-8216
TOLL FREE: 800-640-8216
www.thinkALPHAfirst.com

PROJ. NO.: 0810123.05
DATE: NOVEMBER 19, 2013
SHEET NO.:

E303

SECOND FLOOR PLAN - SIGNAL

ISSUED FOR BIDDING

C:\Revit_User_Local\MEP-2008-0516x03-2013_freshly.rvt
2/12/2014 1:21:11 PM