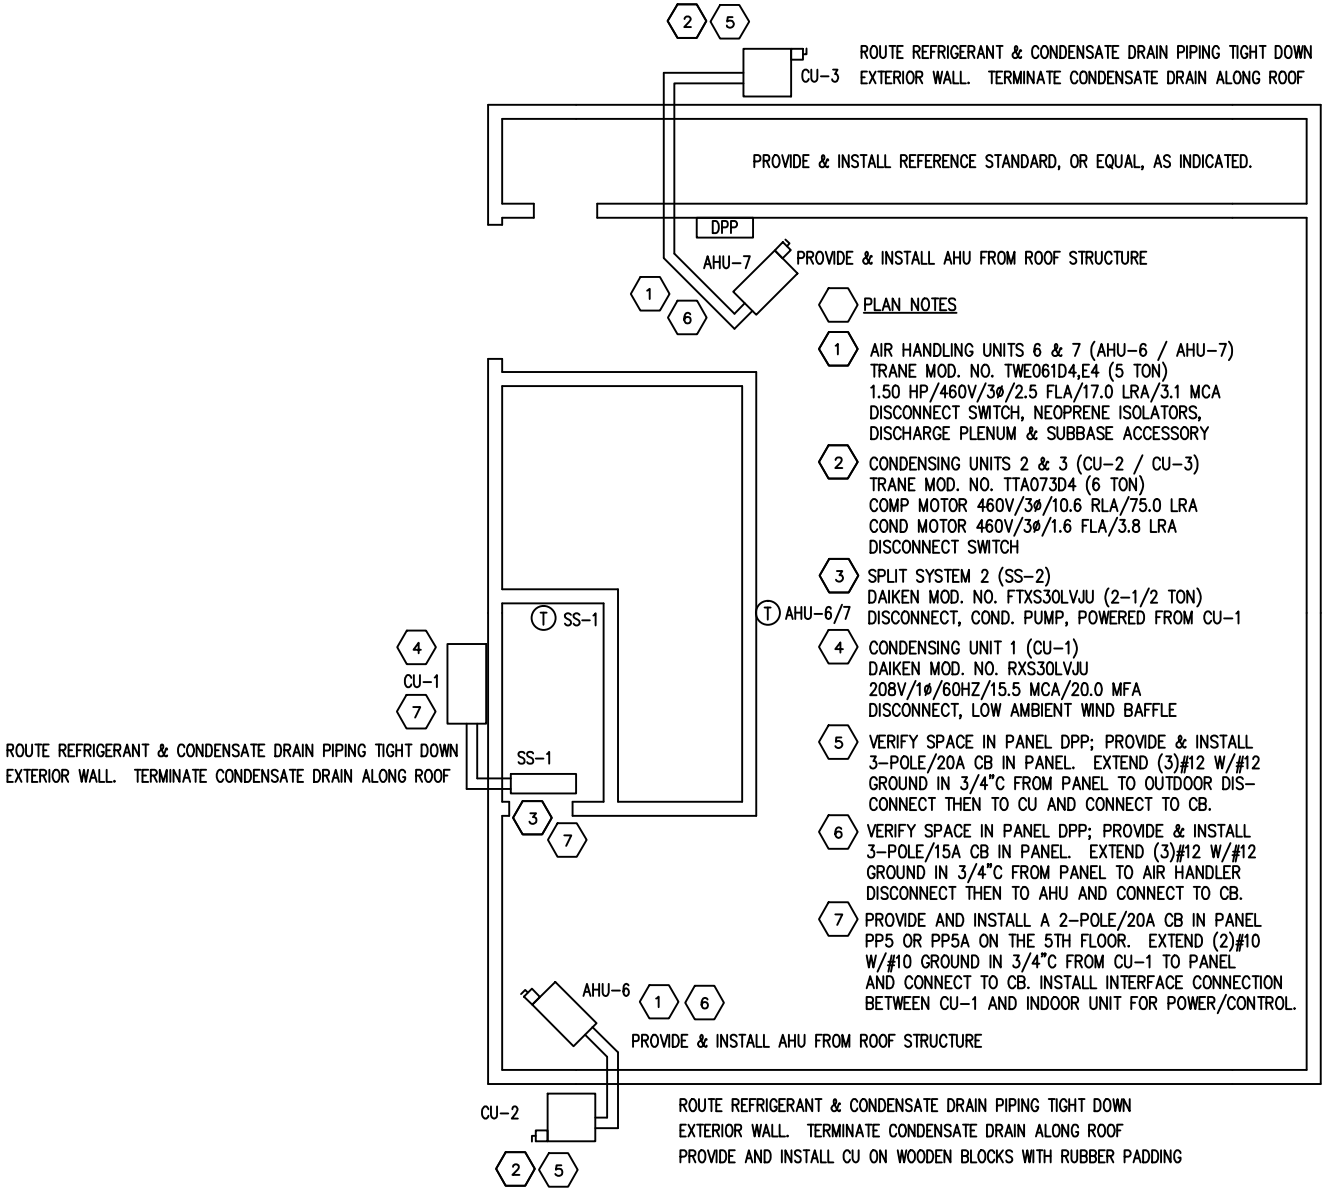

ME 1 MECHANICAL/ELECTRICAL FLOOR PLAN

1/8"=1'-0"

LOGAN STATE OFFICE BLDG

PENTHOUSE AIR CONDITIONING

REVISIONS

DATE	NO.

SEAL

REVISED

DATE	SCALE
04/10/2014	AS NOTED
DRAWN BY GMH	CHK. BY –

DRAWING NUMBER

ME1