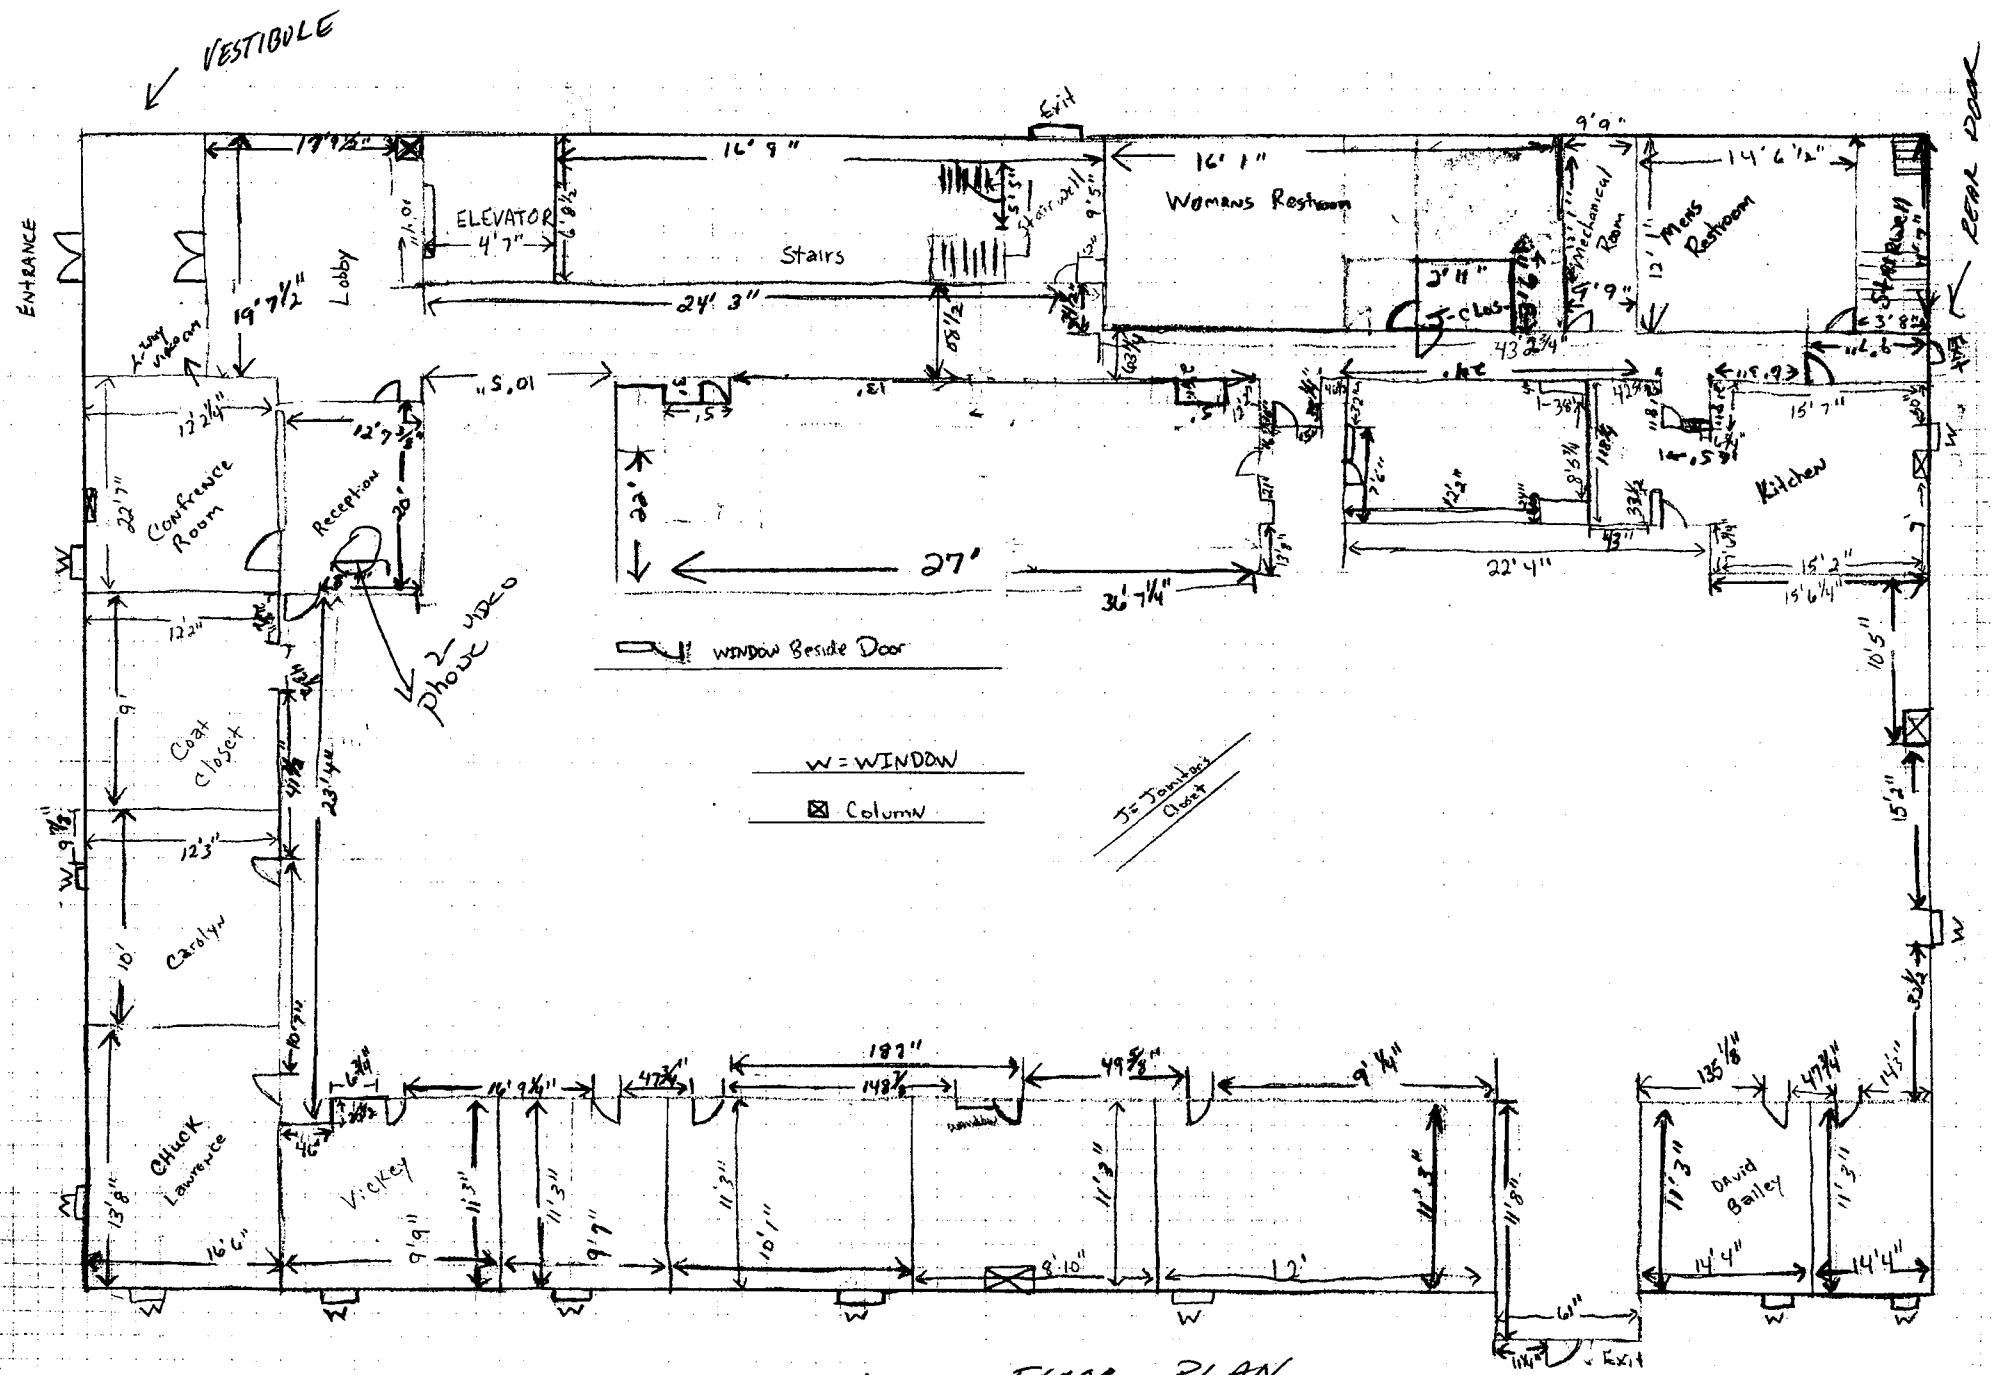

BLDG #86 FIRST FLOOR PLAN