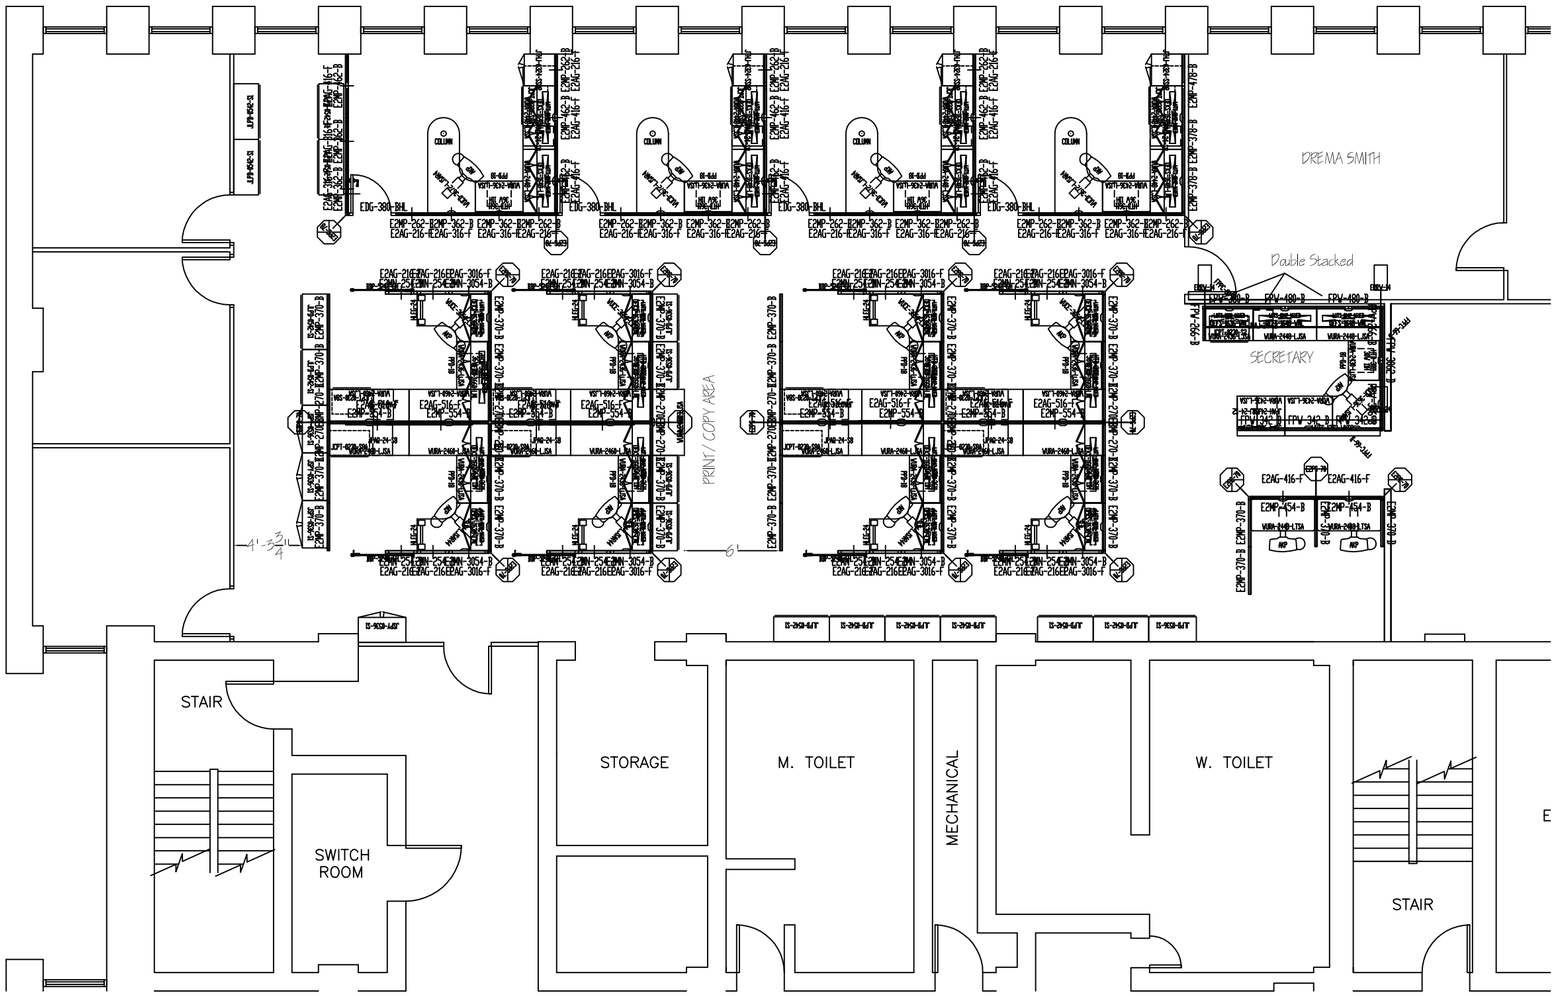
DREMA SMITH
Double Stacked
SECRETARY
PRINT / COPY AREA
STAIR
STORAGE
M. TOILET
MECHANICAL
W. TOILET
SWITCH ROOM
STAIR